ARLINGTON WASTEWATER TREATMENT PLANT TUNNEL
-REPAIRS TO PIPE SUPPORTS-

CONTRACT 2017-6

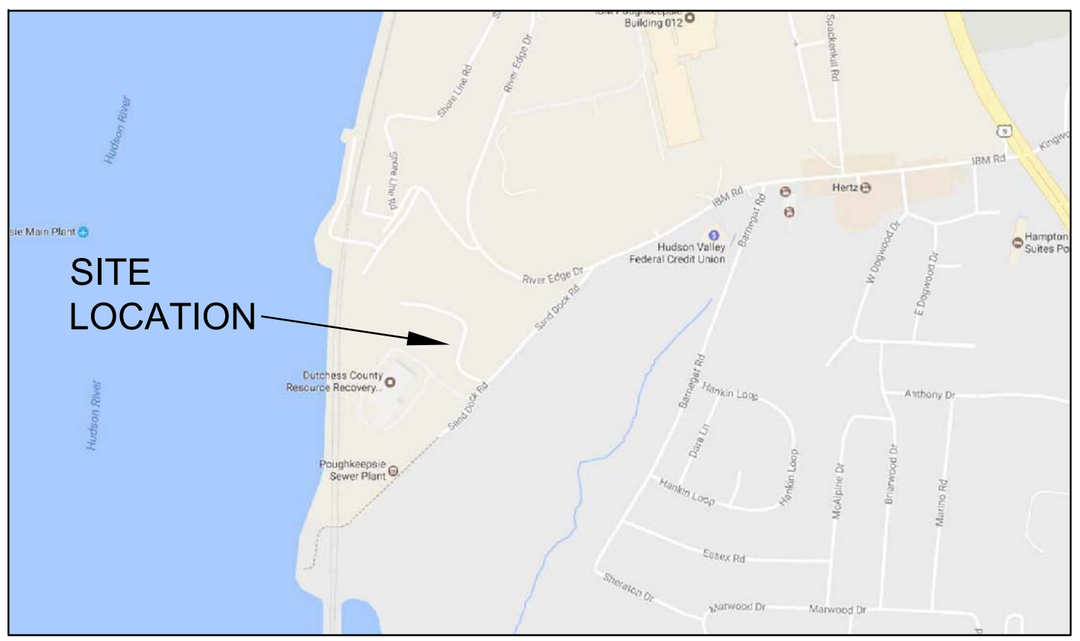

LOCATION MAP

SHEET SCALE: NTS

TOWN OF POUGHKEEPSIE ENGINEERING DEPARTMENT			
DATE 10-19-2017	SCALE NTS	DESIGNED BY: PEH DRAWN BY: SFC	FILE No. 2017-6

REV. No.	DESCRIPTION	DATE	BY

ARLINGTON WWTP
PIPE SUPPORT REPAIRS

TOWN OF POUGHKEEPSIE — DUTCHESS COUNTY, NY

TITLE PAGE

DWG 1 of 6