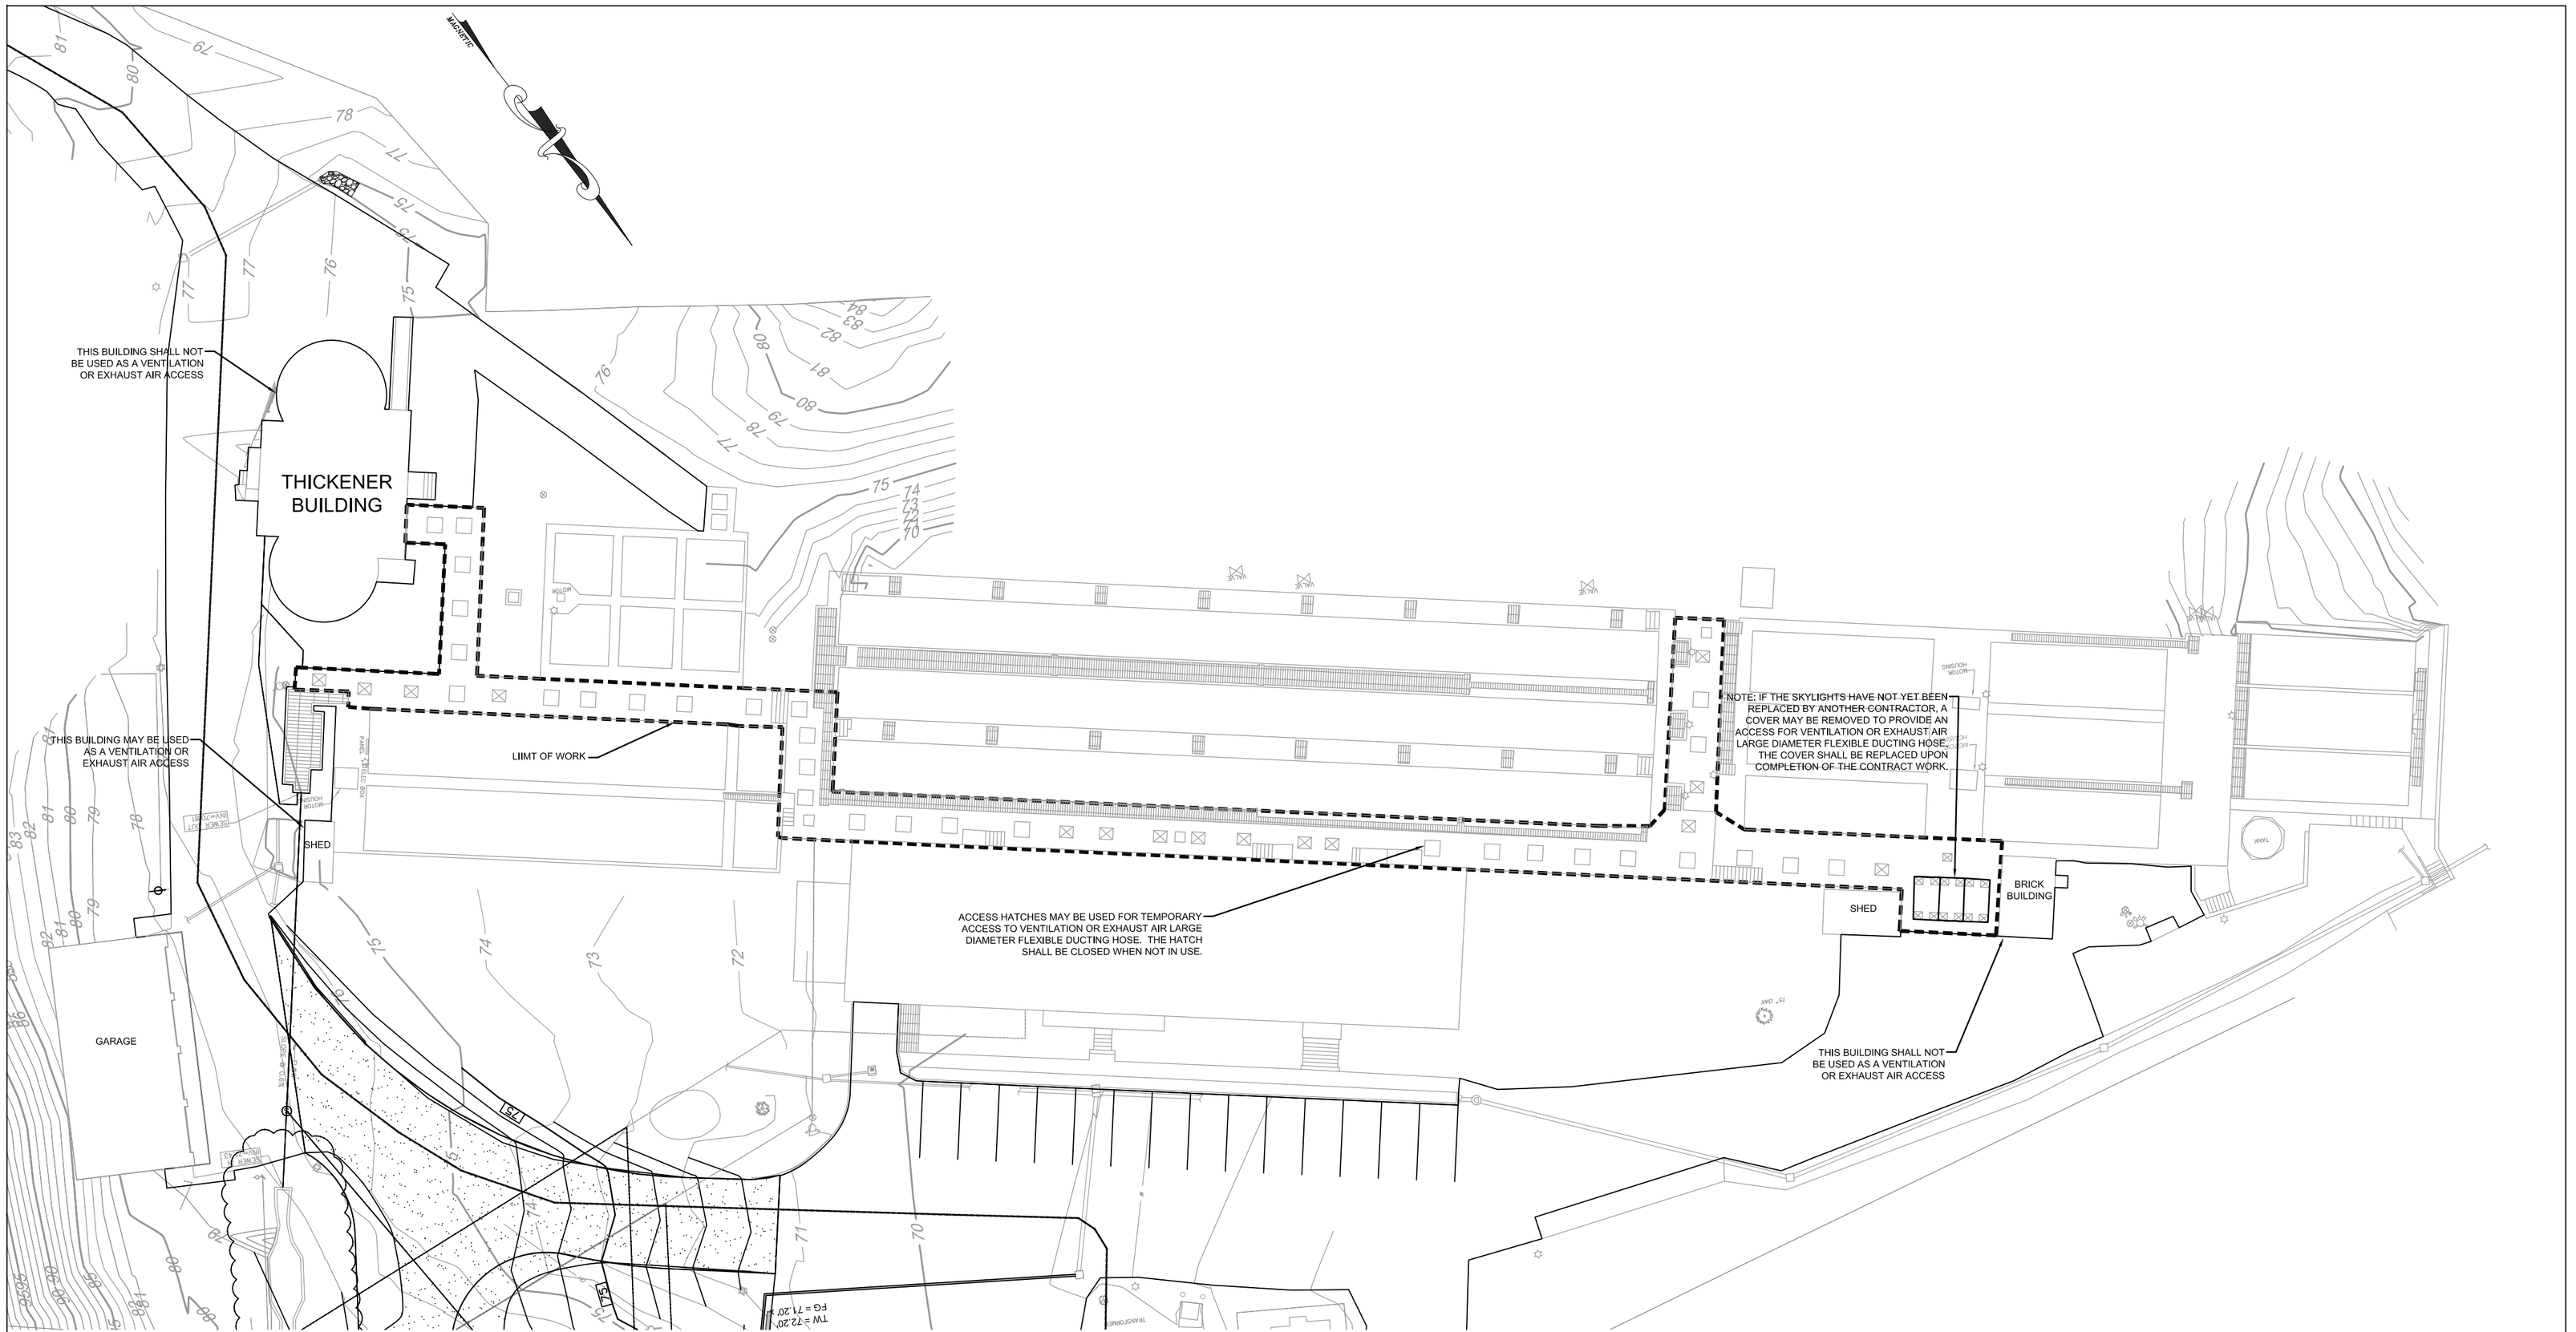

VENTILATION ACCESS POINTS SITE PLAN

TOWN OF POUGHKEEPSIE
ENGINEERING DEPARTMENT

DATE	SCALE	DESIGNED BY: PEH	FILE No.
11-28-2017	1"=30'	DRAWN BY: SFC	2017-7

REV. No.	DESCRIPTION	DATE	BY

ARLINGTON WWTP
PIPE SUPPORT CONTRACT 2017-7

TOWN OF POUGHKEEPSIE — DUTCHESS COUNTY, NY

PARTIAL SITE PLAN-TUNNEL LOCATION AND TEMPORARY VENTILATION ACCESS POINTS

DWG 2 of 6