HUDSON HERITAGE

TOWN OF POUGHKEEPSIE, DUTCHESS COUNTY, NEW YORK

MAY 2016

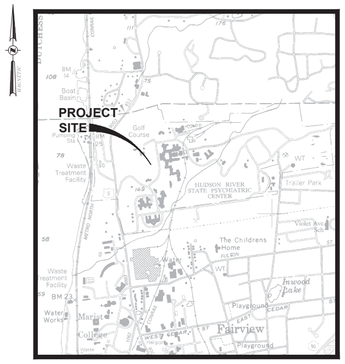

LOCATION MAP
SCALE: 1"=1500'

RECORD OWNER:
EFG/DRA HERITAGE LLC
4601 DTC BLVD
DENVER, COLORADO 80237

DEVELOPER / APPLICANT:
EFG/DRA HERITAGE LLC
4601 DTC BLVD
DENVER, COLORADO 80237

SITE CIVIL ENGINEER AND LANDSCAPE ARCHITECT:
CHAZEN ENGINEERING & LAND SURVEYING CO., P.C.
21 FOX STREET, POUGHKEEPSIE, NY 12601
PHONE: (845) 454-3980

TAX MAP INFORMATION:
TOWN OF POUGHKEEPSIE, DUTCHESS COUNTY, NEW YORK
SECTION 134689-6163, BLOCK 03, LOT 011149-0000

AREA:
TOTAL PROJECT ACREAGE : 156.19 ACRES

LAST REVISED: OCTOBER 18, 2016

INDEX OF DRAWINGS

PAGE NO.	SHEET NO.	DATE	DESCRIPTION
1	G100	10/18/16	TITLE SHEET
2	V100	02/12/16	EXISTING CONDITIONS PLAN 'A'
3	V101	02/12/16	EXISTING CONDITIONS PLAN 'B'
4	V102	02/12/16	EXISTING CONDITIONS PLAN 'C'
5	C100	02/12/16	ROADWAY CROSS SECTIONS
6	C130	10/18/16	OVERALL SITE PLAN
7	C131	09/06/16	SITE PLAN 'A'
8	C132	10/08/16	SITE PLAN 'B'
9	C133	09/06/16	SITE PLAN 'C'
10	C140	09/06/16	OVERALL GRADING AND EROSION AND SEDIMENT CONTROL PLAN
11	C141	09/06/16	GRADING AND EROSION AND SEDIMENT CONTROL PLAN 'A'
12	C142	09/06/16	GRADING AND EROSION AND SEDIMENT CONTROL PLAN 'B'
13	C143	09/06/16	GRADING AND EROSION AND SEDIMENT CONTROL PLAN 'C'
14	C144	02/12/16	CUT AND FILL PLAN
15	C160	09/06/16	OVERALL UTILITY PLAN
16	C161	09/06/16	UTILITY PLAN 'A'
17	C162	09/06/16	UTILITY PLAN 'B'
18	C163	09/06/16	UTILITY PLAN 'C'
19	C170	09/06/16	CONCEPTUAL LANDSCAPING PLAN
20	C171	10/18/16	CONCEPTUAL LIGHTING PLAN
21	C180	09/06/16	ROAD PROFILES
22	C181	09/06/16	ROAD PROFILES #2

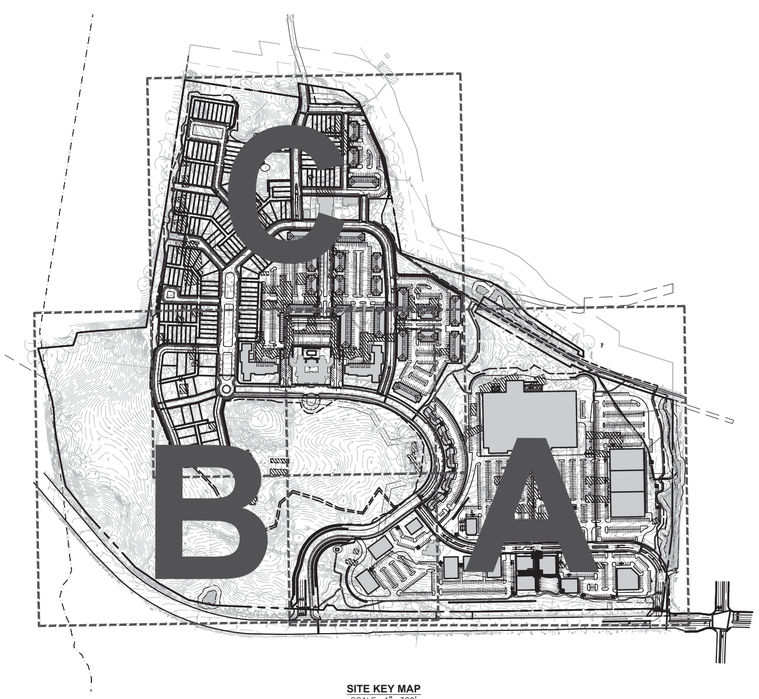

SITE KEY MAP
SCALE: 1"=300'

LEGEND:

EXISTING CONDITIONS:
- NO PHYSICAL BOUNDS
- ADJACENT PROPERTY LINE
- EXISTING MAJOR CONTOUR
- EXISTING MINOR CONTOUR
- EXISTING SPOT GRADE
- EXISTING PROPERTY EASEMENT
- EXISTING RIGHT OF WAY
- NYSDEC WETLANDS LINE
- NYSDEC 100' BUFFER LINE
- ACOE WETLANDS LINE
- EXISTING BUILDING
- EXISTING BUILDING FOUNDATION
- EXISTING ROAD
- EXISTING SIDEWALK
- EXISTING ASPHALT DRIVEWAY
- EXISTING CURB/GUTTER
- EXISTING GRAVEL DRIVEWAY
- EXISTING GUIDERAIL
- EXISTING FENCE
- EXISTING STONE WALL
- EXISTING SILT FENCE
- EXISTING POND/LAKE
- EXISTING TREE LINE
- EXISTING BRUSH LINE
- EXISTING OVERHEAD WIRES
- EXISTING WATER LINE
- EXISTING GAS LINE
- EXISTING UNDERGROUND ELECTRIC LINE
- EXISTING UNDERGROUND SEWER LINE
- EXISTING UNDERGROUND STORM LINE
- EXISTING CULVERT W/ END SECTION
- EXISTING CULVERT W/ PLAIN END
- EXISTING W/ HEADWALL

LAYOUT:
- PROPOSED LOT LINE
- PROPOSED SETBACK LINE
- PROPOSED BUILDING
- PROPOSED ROAD
- PROPOSED ROAD CENTER LINE
- PROPOSED SIDEWALK
- PROPOSED CURB/GUTTER
- PROPOSED GRAVEL DRIVEWAY
- PROPOSED ASPHALT DRIVEWAY
- PROPOSED WORKLIMITS
- PROPOSED GUIDERAIL
- PROPOSED CHAIN LINK FENCE
- PROPOSED STOCKADE FENCE
- PROPOSED STONE WALL
- PROPOSED POND/LAKE
- PROPOSED RIPRAP
- PROPOSED CONCRETE
- PROPOSED STABILIZED CONSTRUCTION ENTRANCE
- PROPOSED ROAD LINING & STRIPING
- PROPOSED ASPHALT PARKING AREA
- PROPOSED GRAVEL PARKING AREA

LEGEND:

UTILITIES:
- PROPOSED OVERHEAD WIRES
- PROPOSED SANITARY SEWER LINE
- PROPOSED FORCE MAIN
- PROPOSED WATER LINE
- PROPOSED STORM DRAIN LINE
- PROPOSED DRAINAGE SWALE
- PROPOSED ELECTRIC LINE
- PROPOSED GAS LINE
- PROPOSED CULVERT W/ END SECTION
- PROPOSED CULVERT W/ PLAIN END
- PROPOSED W/ HEADWALL

GRADING & EROSION CONTROL:
- PROPOSED 10 FT CONTOUR
- PROPOSED 2 FT CONTOUR
- PROPOSED SPOT GRADE
- PROPOSED TREE LINE
- PROPOSED SHRUB LINE
- DRAINAGE SWALE
- PROPOSED SILT FENCE
- CHECK DAM WITH DITCH FLOW DIRECTION
- TEMPORARY DIVERSION SWALE
- STRAW BALE DIKE
- FILTER FABRIC DROP INLET PROTECTION
- STONE & BLOCK DROP INLET PROTECTION
- PIPE OUTLET SEDIMENT TRAP
- SPOILS STORAGE AREA
- STABILIZED CONSTRUCTION ENTRANCE
- PROPOSED RIPRAP

SYMBOLS:
- PROPOSED SIGN
- PROPOSED SIGN
- PROPOSED BOLLARD
- PROPOSED LIGHTED BOLLARD
- PROPOSED CATCH BASIN
- PROPOSED CAPPED IRON ROD
- PROPOSED CABLE TV PEDESTAL
- PROPOSED CLEANOUT
- PROPOSED CONTROL BOX
- PROPOSED DRAINAGE MANHOLE
- PROPOSED ELECTRIC MANHOLE
- PROPOSED GAS VALVE
- PROPOSED HYDRANT
- PROPOSED LIGHT POLE
- PROPOSED LIGHT WALL PACK
- PROPOSED POST AND LUMINAIRE
- PROPOSED MAILBOX
- PROPOSED MONUMENT
- PROPOSED PARKING COUNT
- PROPOSED SOIL BORING
- PROPOSED SANITARY MANHOLE
- PROPOSED TELEPHONE MANHOLE
- PROPOSED TEST PIT
- PROPOSED TELEPHONE PEDESTAL
- PROPOSED ELECTRIC TRANSFORMER
- PROPOSED TRAFFIC SIGNAL CONTROL BOX
- PROPOSED TRAFFIC SIGNAL HEAD
- PROPOSED TRAFFIC SIGNAL POLE
- PROPOSED REDUCER
- PROPOSED UTILITY POLE
- PROPOSED UTILITY POLE W/ LIGHT
- PROPOSED UTILITY POLE W/ LIGHT
- PROPOSED WELL
- PROPOSED WATER SHUT OFF VALVE
- PROPOSED WATER VALVE
- EXISTING SIGN
- EXISTING SIGN
- EXISTING SURVEY STATION
- EXISTING BENCHMARK (BENCHMARK HYD-NHGA ELEV.= XXX.XX)
- EXISTING BOLLARD
- EXISTING CATCH BASIN
- EXISTING CAPPED IRON ROD
- EXISTING CABLE TV PEDESTAL
- EXISTING CLEANOUT
- EXISTING CONIFEROUS TREE
- EXISTING DRAINAGE MANHOLE
- EXISTING DECIDUOUS TREE
- EXISTING ELECTRIC BOX
- EXISTING ELECTRIC MANHOLE
- EXISTING END SECTION
- EXISTING FLAGPOLE
- EXISTING GAS STRUCTURE
- EXISTING GAS STRUCTURE
- EXISTING GUY WIRE
- EXISTING GAS VALVE
- EXISTING HYDRANT
- EXISTING IRON PIPE
- EXISTING IRON ROD
- EXISTING LIGHT POLE
- EXISTING MAILBOX
- EXISTING MILE MARKER
- EXISTING MONUMENT
- EXISTING POST
- EXISTING PERC TEST
- EXISTING REFLECTOR MARKER
- EXISTING SOIL BORING
- EXISTING SANITARY MANHOLE
- EXISTING SPRINKLER HEAD
- EXISTING TELEPHONE MANHOLE
- EXISTING TEST PIT
- EXISTING TELEPHONE PEDESTAL
- EXISTING ELECTRIC TRANSFORMER
- EXISTING TRAFFIC SIGNAL CONTROL BOX
- EXISTING TRAFFIC SIGNAL HEAD
- EXISTING TRAFFIC SIGNAL POLE
- EXISTING TREE W/ WIRE
- EXISTING UNKNOWN MANHOLE
- EXISTING UTILITY POLE
- EXISTING UTILITY POLE W/ LIGHT
- EXISTING WETLAND BOUNDARY FLAG
- EXISTING WELL
- EXISTING WATER SHUT OFF VALVE
- EXISTING WATER VALVE

ALL RIGHTS RESERVED. COPY OR REPRODUCTION OF THE PLAN, IN WHOLE OR IN PART, WITHOUT THE WRITTEN CONSENT OF THE CHAZEN COMPANIES IS PROHIBITED. ALTERATION OF THE SEAL BY ANYONE OTHER THAN A LICENSED PROFESSIONAL ENGINEER IS A VIOLATION OF LAW. ALTERATION OF A SEALED DOCUMENT BY ANYONE OTHER THAN THE LICENSED PROFESSIONAL ENGINEER WHO SEALED THE DOCUMENT IS A VIOLATION OF LAW.

THE Chazen COMPANIES®
Engineers/Surveyors
Planners/Scientists
Environmental Scientists
Landscape Architects

CHAZEN ENGINEERING, LAND SURVEYING & LANDSCAPE ARCHITECTURE CO., D.P.C.

Office Locations:
Dutchess County Office: 21 Fox Street, Poughkeepsie, NY 12601 Phone: (845) 454-3980
Capital District Office: 547 River Street, Troy, NY 12180 Phone: (518) 273-0055
North Country Office: 30 Sharp Street, Hudson Falls, NY 12839 Phone: (518) 812-0513

rev.	date	description
2	10/18/16	REVISED PER DEC COMMENTS
1	10/04/16	REVISED PER DEC COMMENTS

ISSUED FOR REVIEW - NOT FOR CONSTRUCTION

HUDSON HERITAGE

TITLE SHEET

TOWN OF POUGHKEEPSIE, DUTCHESS COUNTY, NEW YORK

drawn	checked
CJB	
date 02/12/16	scale AS NOTED
project no. 81402.00	
sheet no. G100	

Drawing Name: Z:\projects\81400-81499\81402.00 - Hudson Heritage\DWG\00_G100_81402_TITLE.dwg
Xref's Attached: XTB_81402-00,XSite48; XBASE-ENG_81402-00; XLAYOUT_81402-00
Date Printed: Oct 18, 2016, 1:44pm