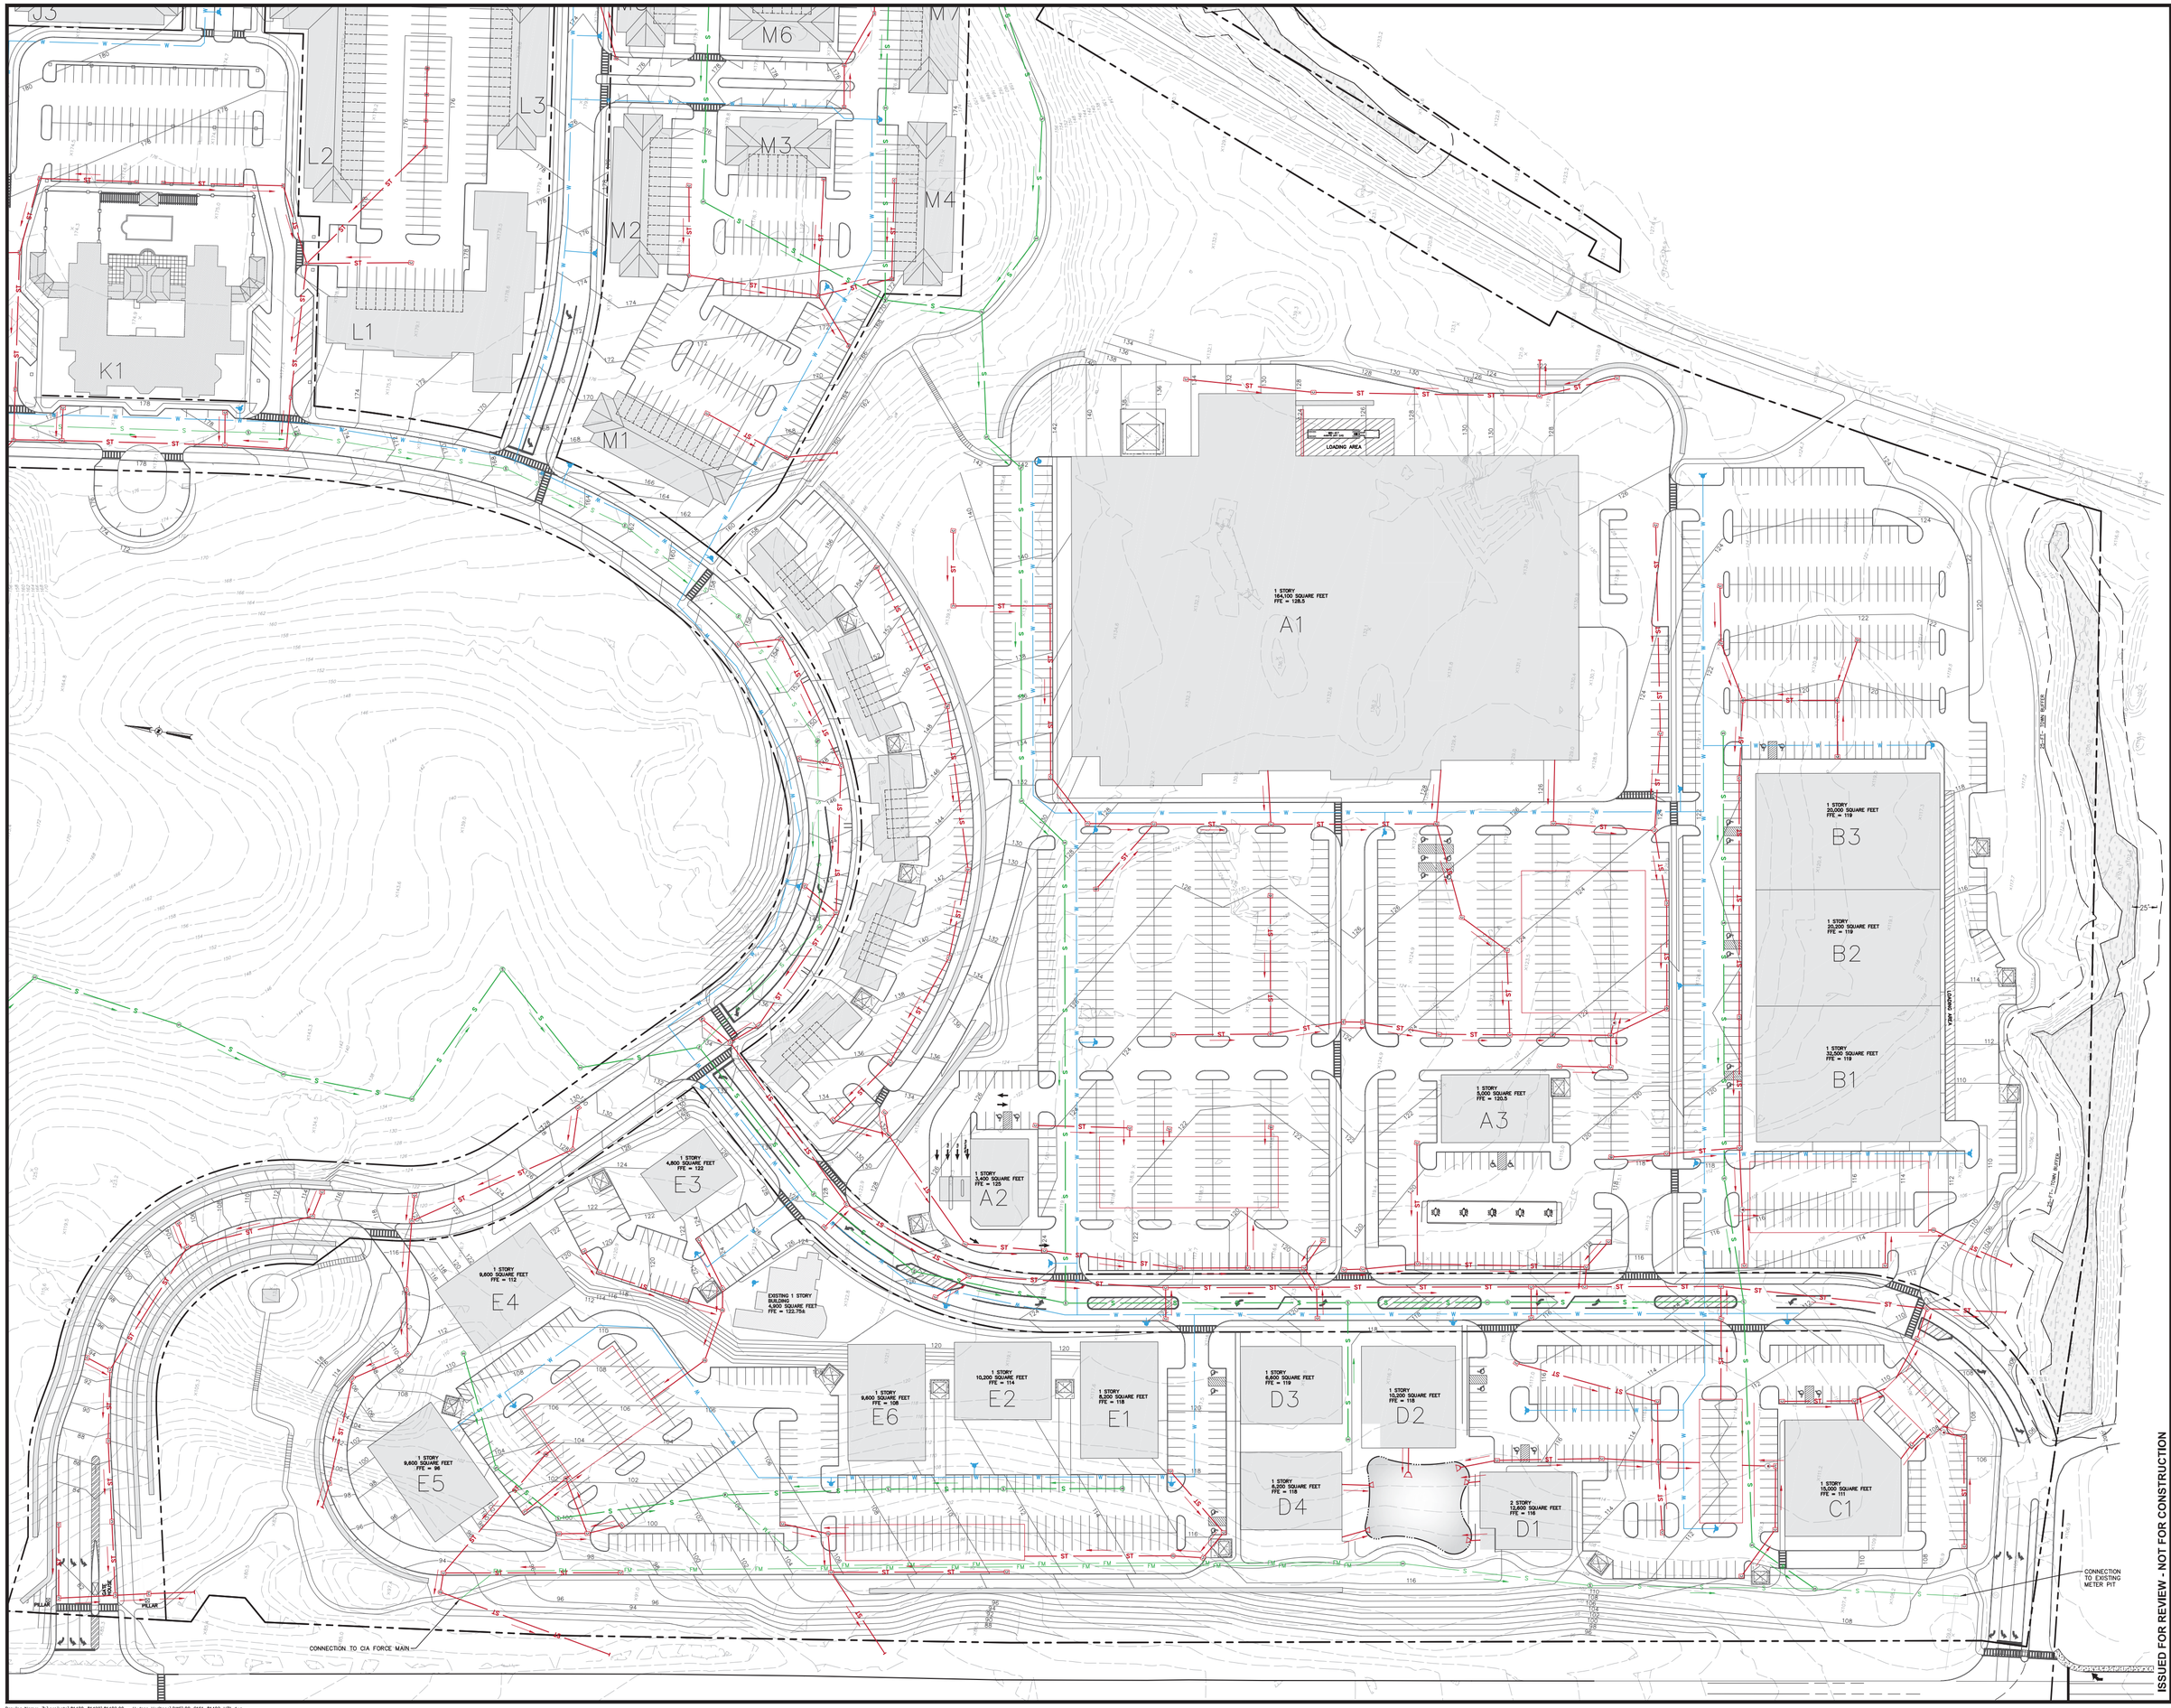

ALL RIGHTS RESERVED. USE OR REPRODUCTION OF THIS DRAWING IN WHOLE OR IN PART WITHOUT WRITTEN CONSENT OF ANY PROFESSIONAL PERSON IS PROHIBITED. ANY OPINIONS OR DATA CONTAINED IN THIS DOCUMENT ARE THE PROPERTY OF THE ARCHITECT, ENGINEER, OR LANDSCAPE ARCHITECT.
ALTERATION OF THIS DRAWING, EXCEPT BY A LICENSED P.E. OR L.A. IN FURTHERANCE OF THE PROFESSIONAL ENGINEERING OR LANDSCAPE ARCHITECTURAL PRACTICE, IS A VIOLATION OF LAW.

THE Chazen COMPANIES®
Engineers/Surveyors
Planners/Architects
Environmental Scientists
Landscape Architects

CHAZEN ENGINEERING, LAND SURVEYING & LANDSCAPE ARCHITECTURE CO., D.P.C.

Office Locations:

Main Office:
21 Fox Street • PO Box 1000
Poughkeepsie, New York 12602
Phone: (845) 454-3980

Capital District Office:
547 River Street
Troy, New York 12180
Phone: (518) 272-0055

Mid-Hudson Office:
313 Hunt Road
Chester, New York 10918
Phone: (845) 469-4140

Rev.	date	description
1	09/06/16	REVISED FOR SEQR COMMENTS

ISSUED FOR REVIEW - NOT FOR CONSTRUCTION

HUDSON HERITAGE

UTILITY PLAN 'A'

TOWN OF POUGHKEEPSIE, DUTCHESS COUNTY, NEW YORK

drawn	checked
date 02/12/16	scale 1"=50'
project no. 81402.00	
sheet no. C161	

Drawing Name: Z:\projects\81400-81499\81402.00 - Hudson Heritage\DWG\00_C161_81402_UTIL.dwg
Xref's Attached: XTB_81402-00,XBLAB; XLAYOUT_81402-00; XBASE-ENG_81402-00; XGRADING_81402-00; XUTIL_81402-00
Date Printed: Sep 13, 2016, 10:06am