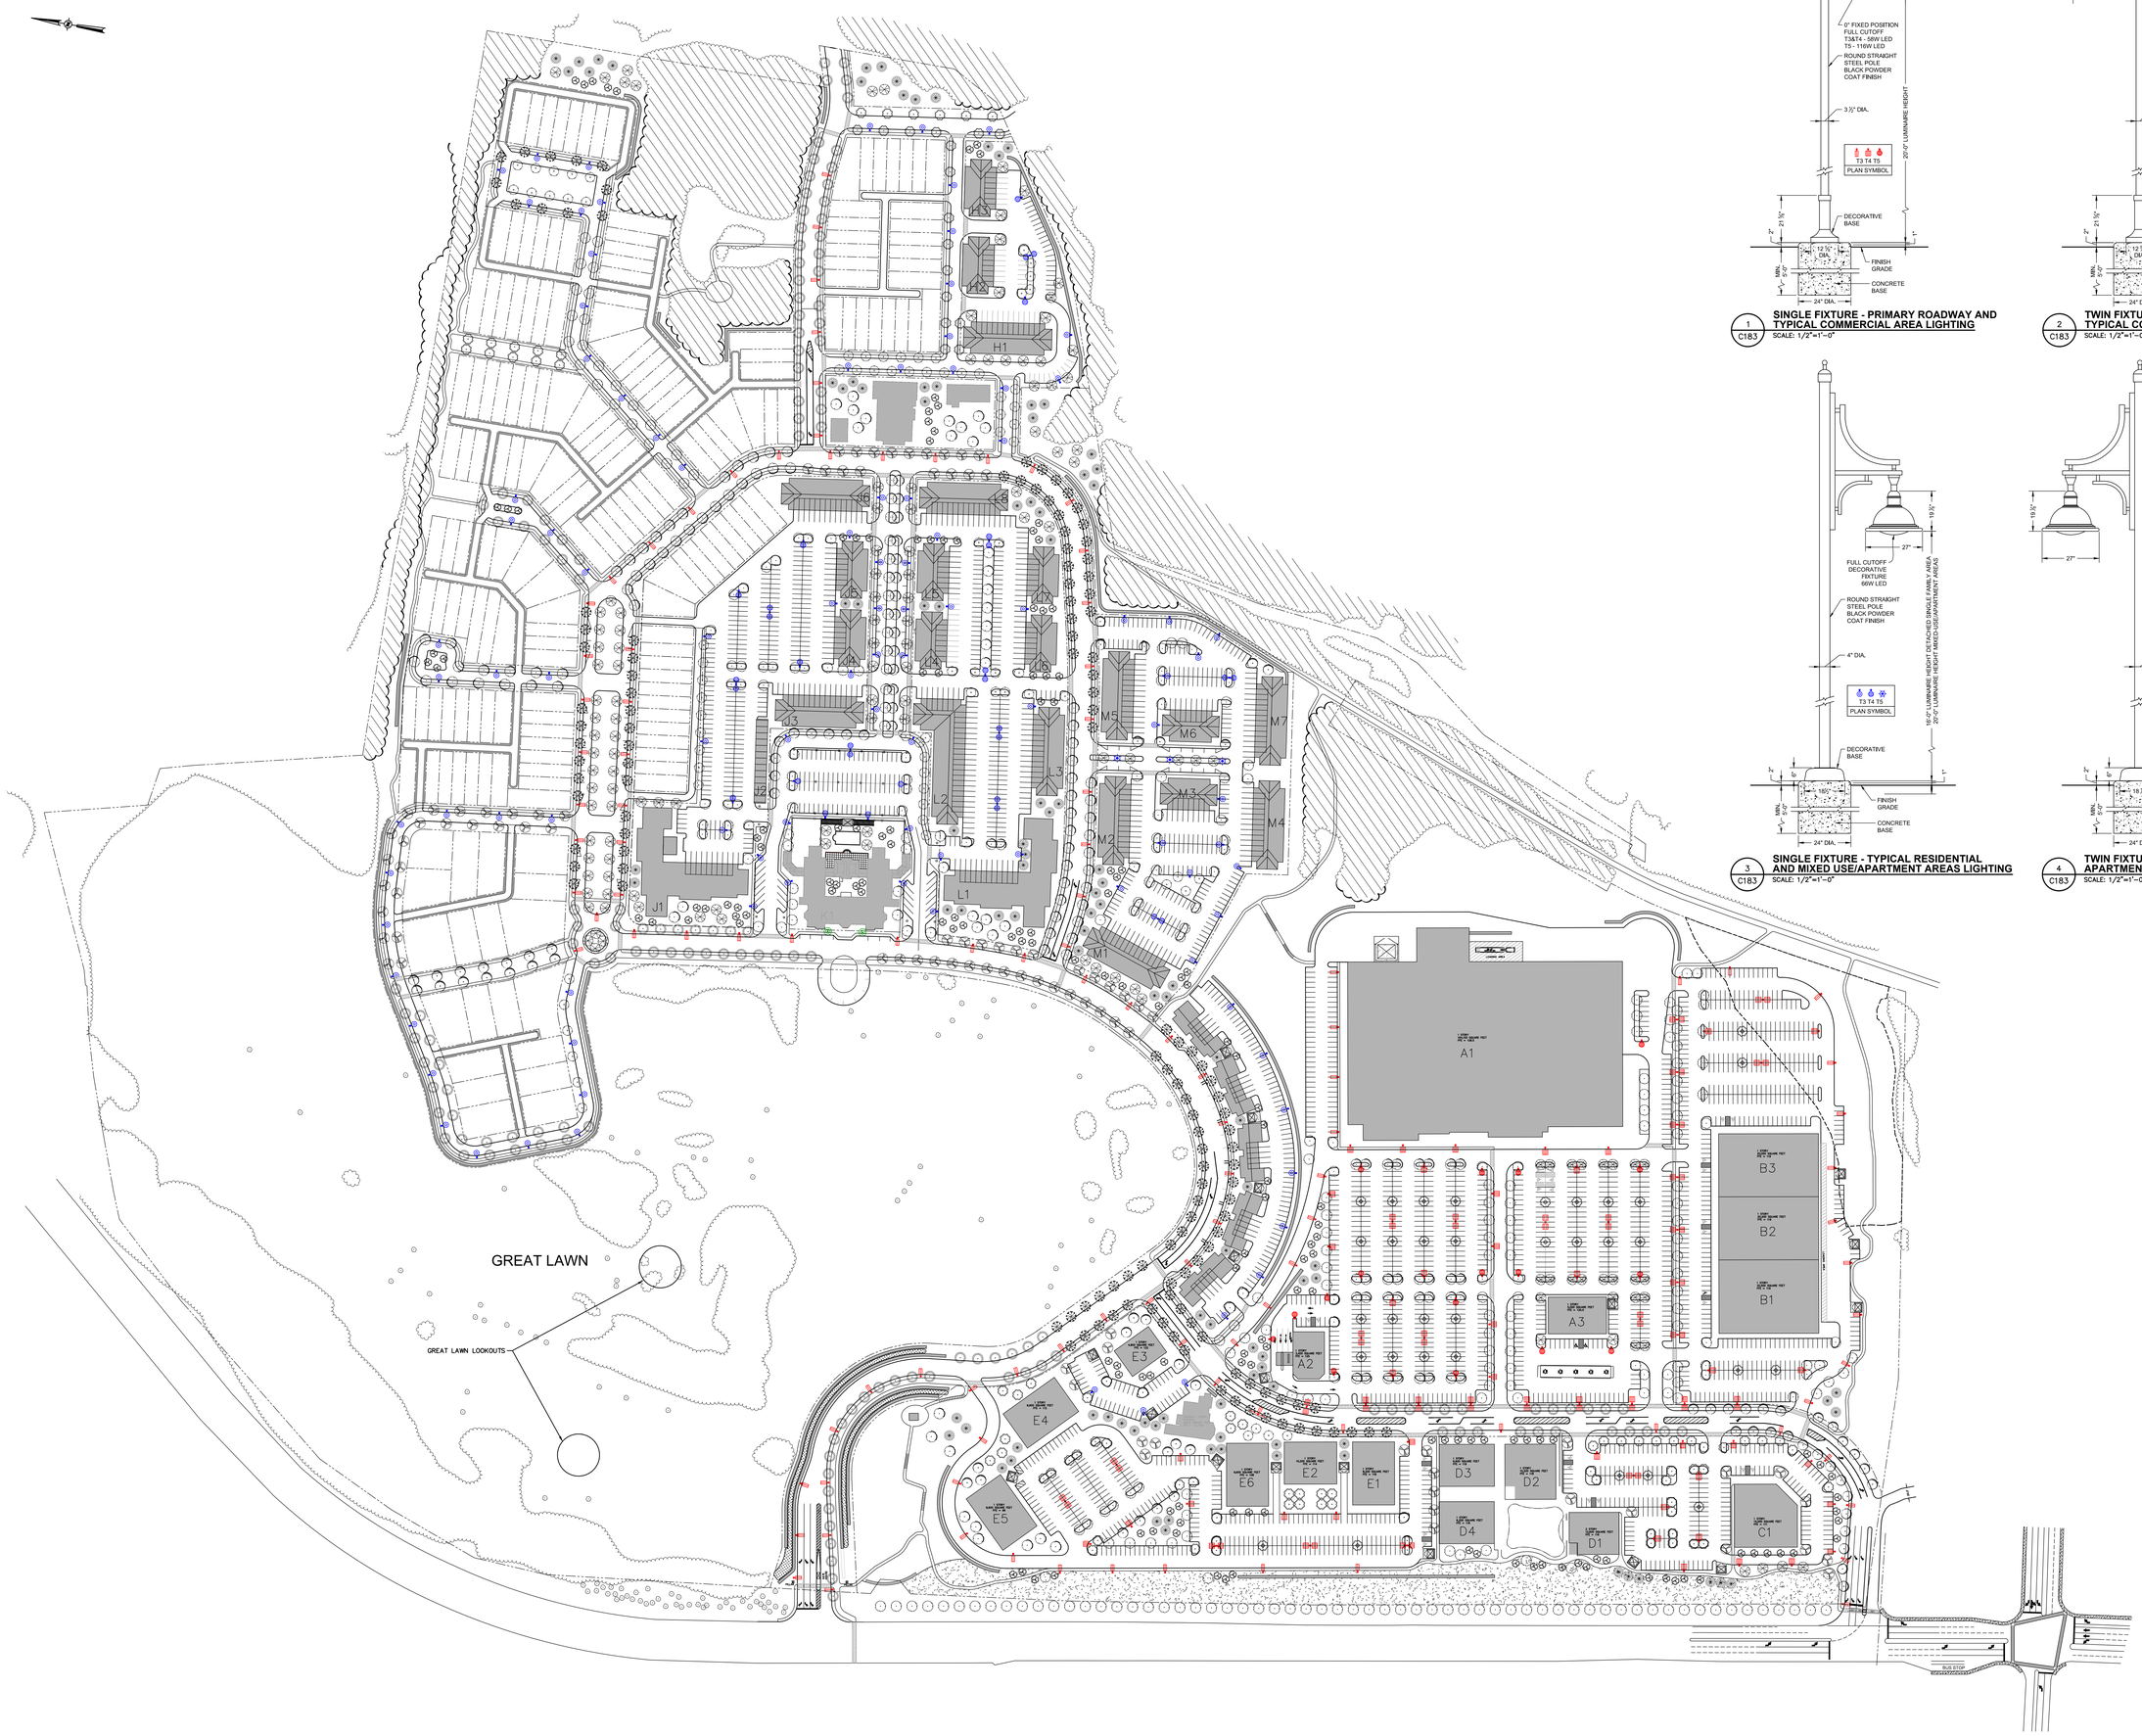

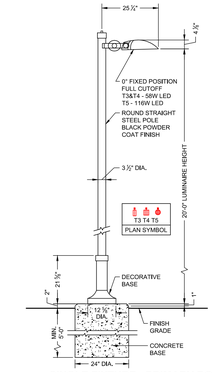

1 C183 **SINGLE FIXTURE - PRIMARY ROADWAY AND TYPICAL COMMERCIAL AREA LIGHTING**
SCALE: 1/2"=1'-0"

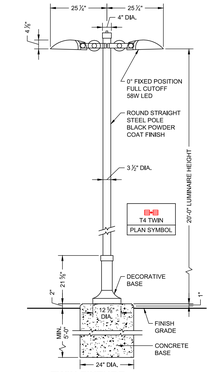

2 C183 **TWIN FIXTURE TYPICAL COMMERCIAL AREA LIGHTING**
SCALE: 1/2"=1'-0"

3 C183 **SINGLE FIXTURE - TYPICAL RESIDENTIAL AND MIXED USE/APARTMENT AREAS LIGHTING**
SCALE: 1/2"=1'-0"

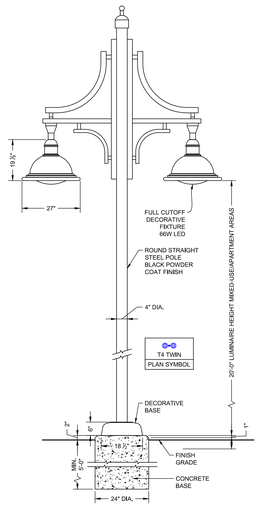

4 C183 **TWIN FIXTURE - TYPICAL MIXED USE/ APARTMENT AREAS LIGHTING**
SCALE: 1/2"=1'-0"

ALL RIGHTS RESERVED. COPY OR REPRODUCTION OF THE PLAN
AND SPECIFICATIONS, IN WHOLE OR IN PART, WITHOUT
WRITTEN CONSENT OF THE CHAZEN COMPANIES, IS
ILLEGAL. ANY ALTERATION BY A PE MUST BE INDICATED AND
SEALED. ANY ALTERATION BY A PE MUST BE INDICATED AND
SEALED BY THE SAME PROFESSIONAL WHO SEALED THE ORIGINAL
PLAN, EXPRESSING THE ORIGINAL AND ALL OF SUBSEQUENT
ALTERATIONS OF THE SAME SUBJECT BY A PE.

THE Chazen COMPANIES®
Engineers/Surveyors
Planners
Environmental Scientists
Landscape Architects

CHAZEN ENGINEERING, LAND SURVEYING
& LANDSCAPE ARCHITECTURE CO., D.P.C.

Office Locations:

Poughkeepsie County Office:
21 Fox Street, Poughkeepsie, NY 12601
Phone: (845) 454-3980

Dutchess County Office:
3679 Route 9, Wappingers Falls, NY 12590
Phone: (845) 297-3005

Digital Design Office:
3679 Route 9, Wappingers Falls, NY 12590
Phone: (845) 452-1001

Albany County Office:
30 Jackson Avenue, Albany, NY 12084
Phone: (518) 812-0513

Rev.	date	description
1	10/18/16	REVISED PER DEC COMMENTS

HUDSON HERITAGE

OVERALL LIGHTING PLAN

TOWN OF POUGHKEEPSIE, DUTCHESS COUNTY, NEW YORK

ISSUED FOR REVIEW - NOT FOR CONSTRUCTION

drawn	checked
LL	
date 02/12/16	scale 1"=100'
project no. 81402.00	
sheet no. C171	

Drawing Name: Z:\projects\81400-81499\81402.00 - Hudson Heritage\DWG\00_C171_81402_OVERALL LIGHT.dwg
Xref's Attached: XTB_81402-00_v3b44B; XBASE-ENG_81402-00; XLIGHTING_81402-00; XLANDSCAPE_81402-00; XLAYOUT_81402-00
Date Printed: Oct 18, 2016, 1:48pm