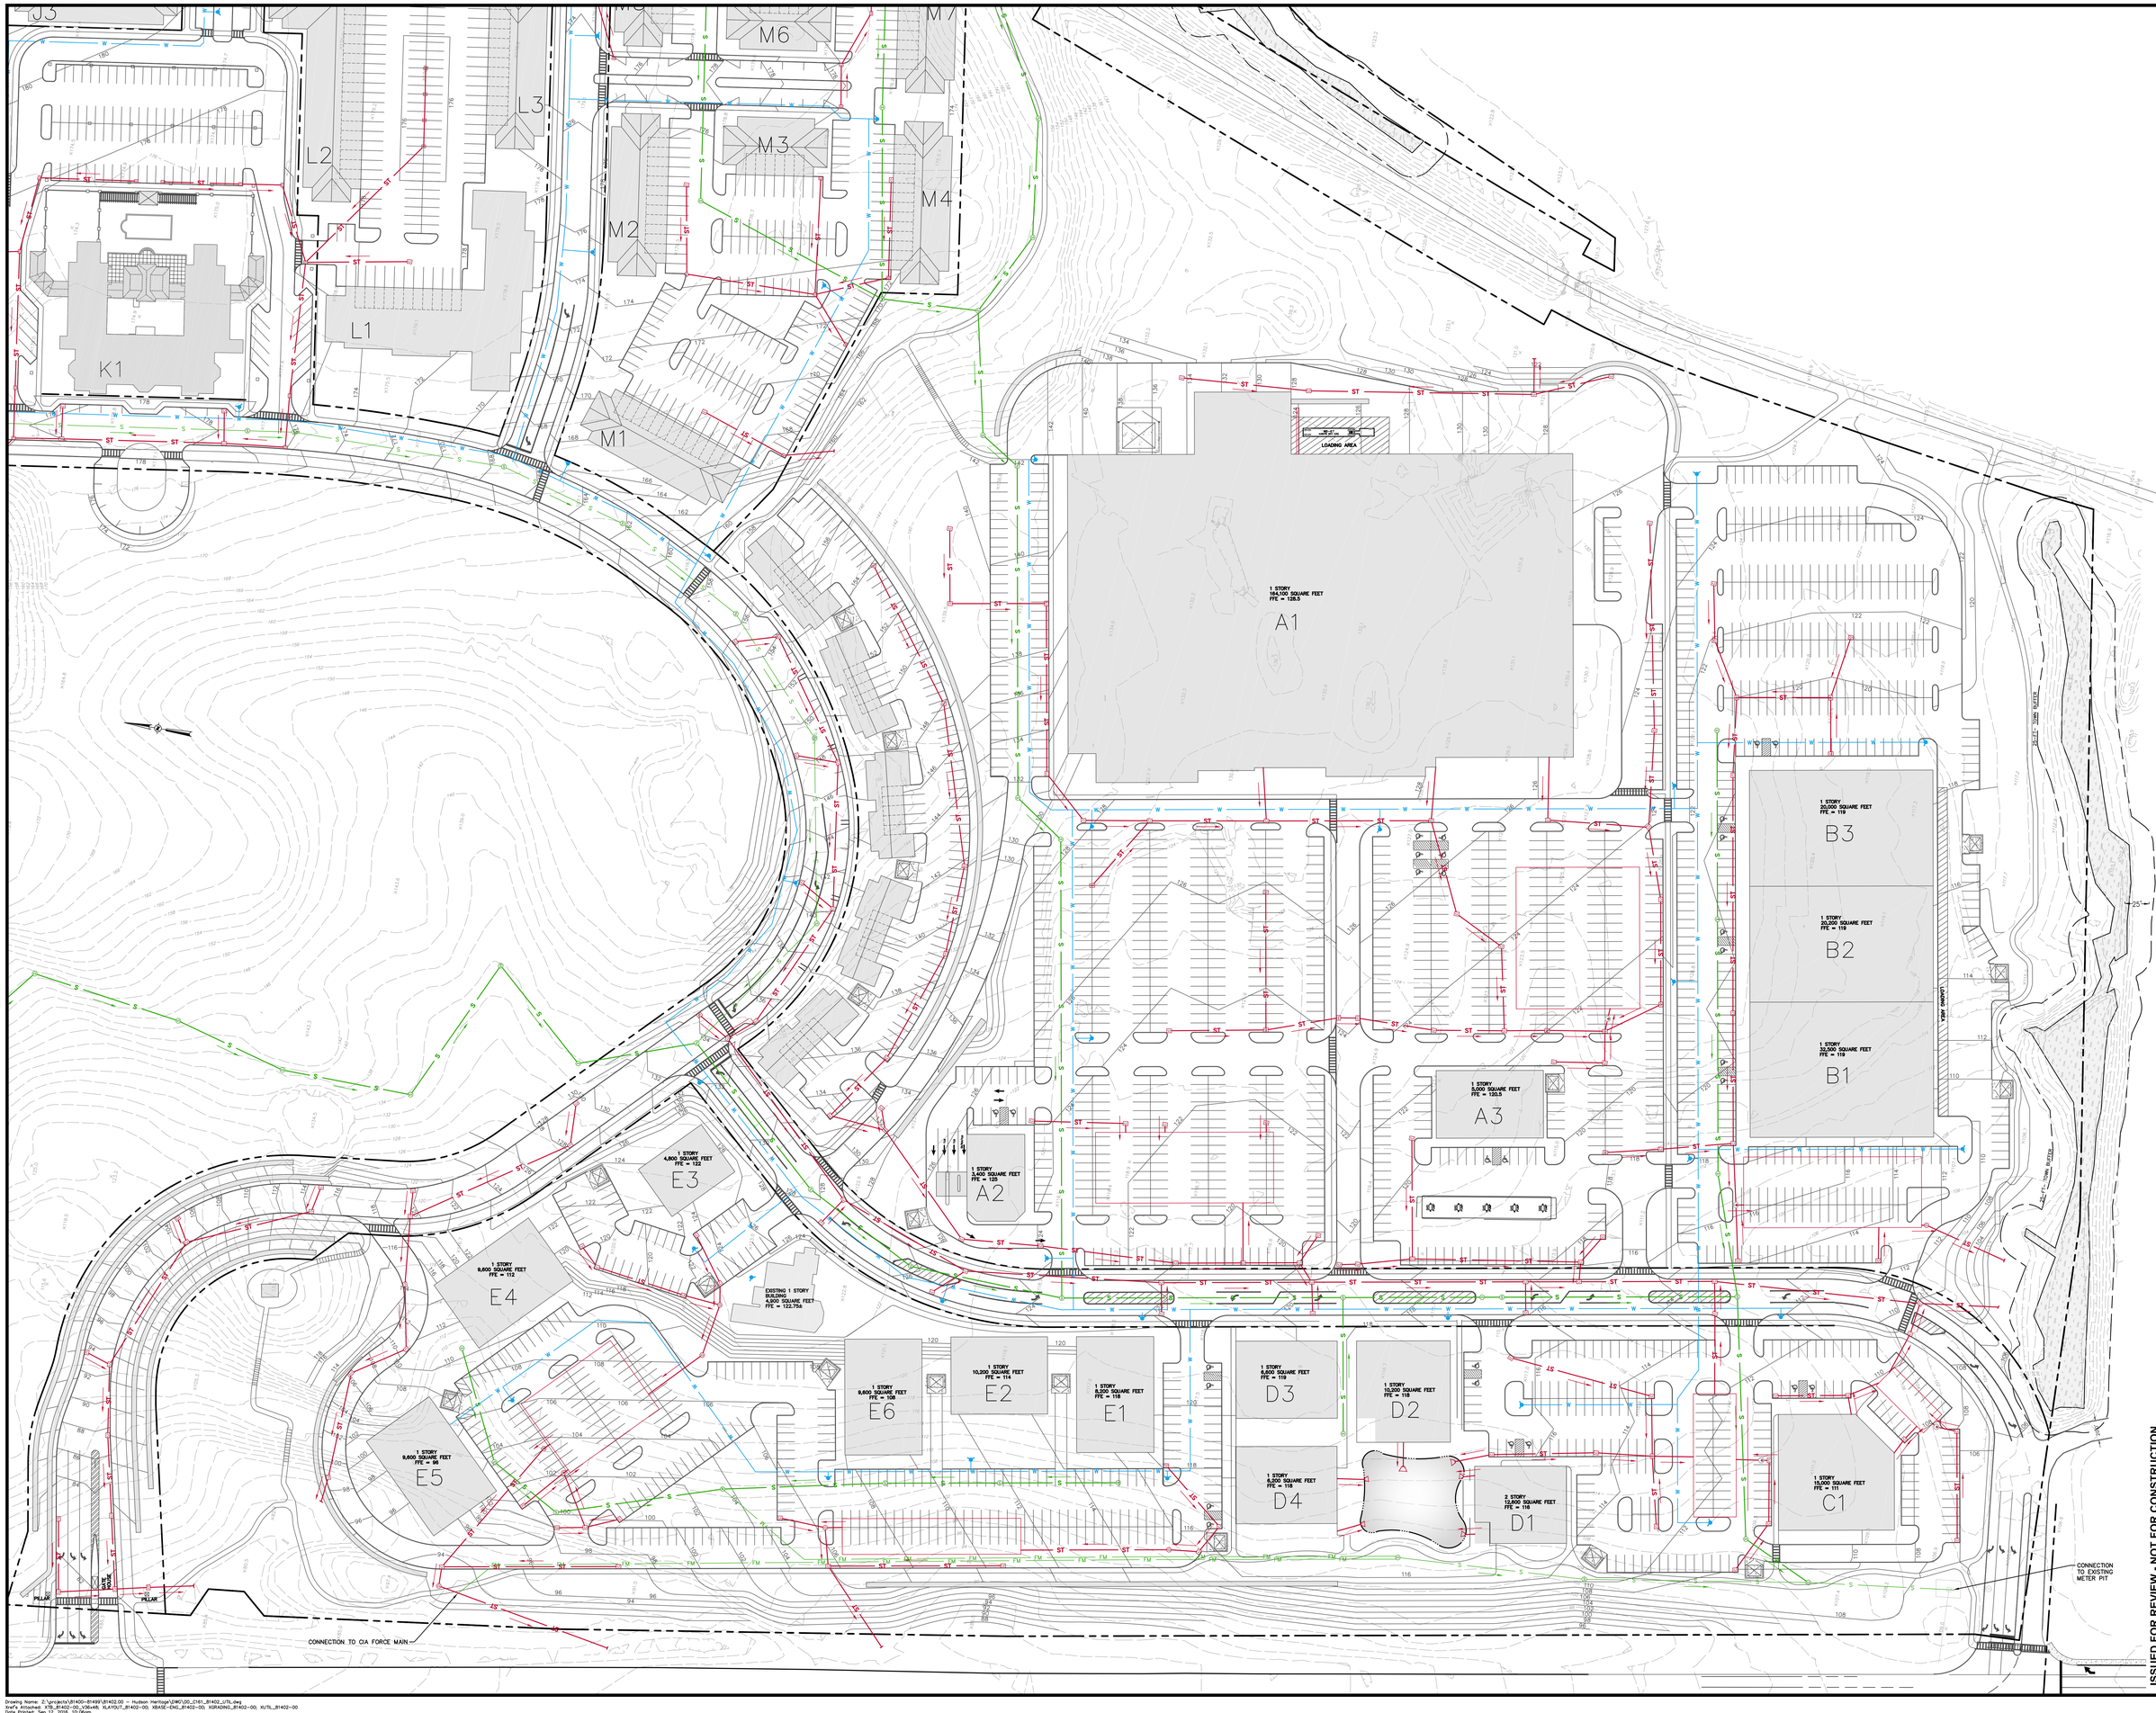

ALL RIGHTS RESERVED. COPY OR REPRODUCTION OF THIS DRAWING IN WHOLE OR IN PART, BY ANY MEANS WHATSOEVER, OR ANY INFORMATION HEREIN IS PROHIBITED WITHOUT THE WRITTEN PERMISSION OF THE CHAZEN COMPANIES, P.C., ALBANY, NEW YORK.

ALTERATION OF THIS DRAWING, EXCEPT BY A LICENSED P.E. OR L.S. IN ACCORDANCE WITH THE NEW YORK STATE EDUCATION LAW IS ILLEGAL. ANY ALTERATION BY A P.E. MUST BE INDICATED AND ACCOMPANIED BY THE ALTERING P.E.'S NAME, TITLE, AND DATE.

THE Chazen COMPANIES®
Engineers/Surveyors
Planners/Scientists
Environmental Scientists
Landscape Architects

CHAZEN ENGINEERING, LAND SURVEYING & LANDSCAPE ARCHITECTURE CO., D.P.C.

Office Locations:

Albany Corporate Office:
21 Fox Street • Albany, NY 12203
Phone: (518) 453-1500

Capital Region Office:
547 River Street
Troy, NY 12180
Phone: (518) 272-0055

Mid-Hudson Office:
570 Taxter Road, Ste. 150
Elmsford, NY 10523-2509
Phone: (914) 592-0513

Albany Regional Office:
21 Fox Street
Albany, NY 12203
Phone: (845) 454-3980

Rev.	date	description
1	09/06/16	REVISED FOR SDG COMMENTS

ISSUED FOR REVIEW - NOT FOR CONSTRUCTION

HUDSON HERITAGE

UTILITY PLAN 'A'

TOWN OF POUGHKEEPSIE, DUTCHESS COUNTY, NEW YORK

drawn	checked
date 02/12/16	scale 1"=50'
project no. 81402.00	
sheet no. C161	

Drawing Name: Z:\projects\81400-81499\81402.00 - Hudson Heritage\2WKO_00_C161_81402_UTIL.dwg
Xrefs Attached: XTB_81402-00_XBLAB; XLAYOUT_81402-00; XBASE-ENG_81402-00; XGRADING_81402-00; XUTIL_81402-00
Date Printed: Sep 13, 2016, 10:06am