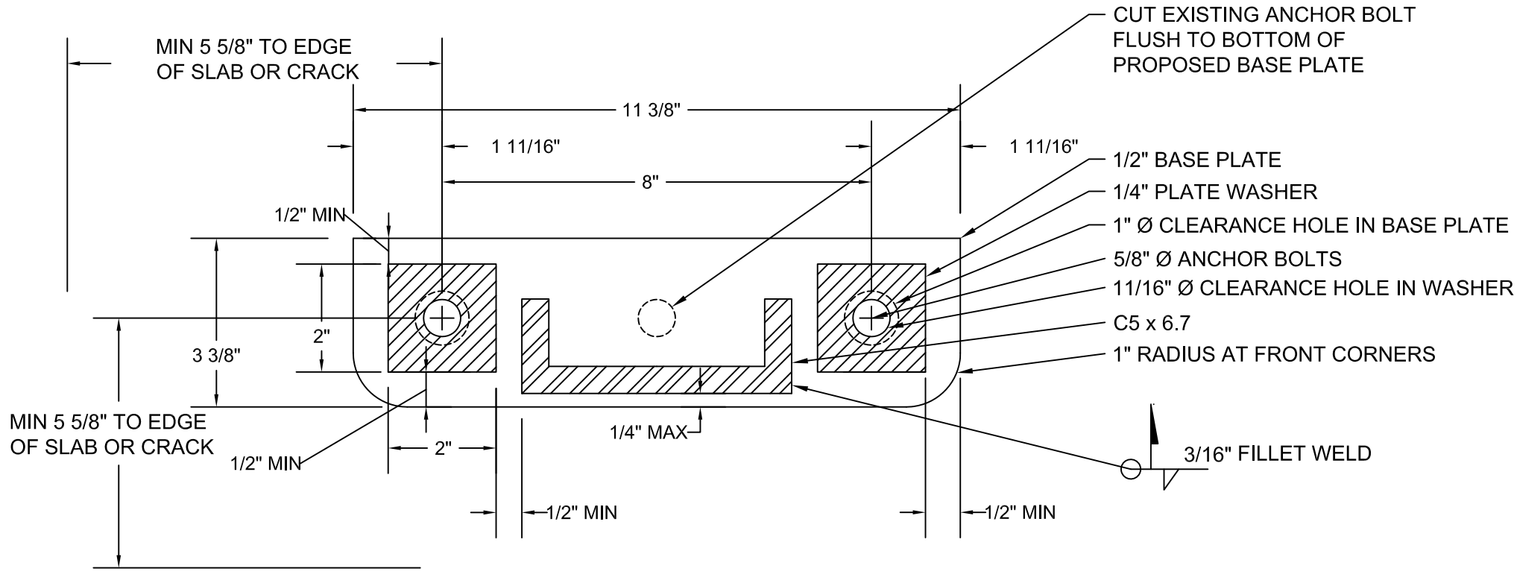

BASE PLATE DETAIL #1 (G)

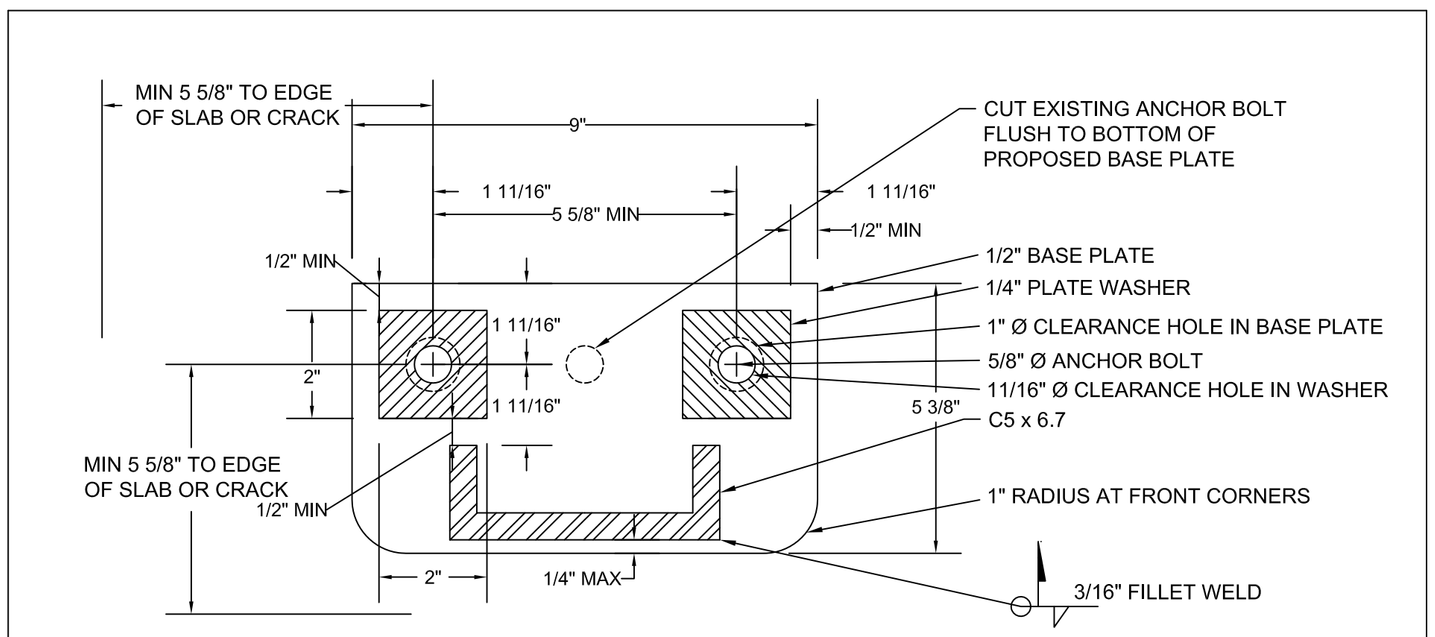

BASE PLATE DETAIL #2 (H)

NOTE: TACK WELD PLATE WASHER AFTER NUT IS IN PLACE, MIN (2) 1/4" LONG WELDS PER WASHER ON OPPOSITE EDGES.

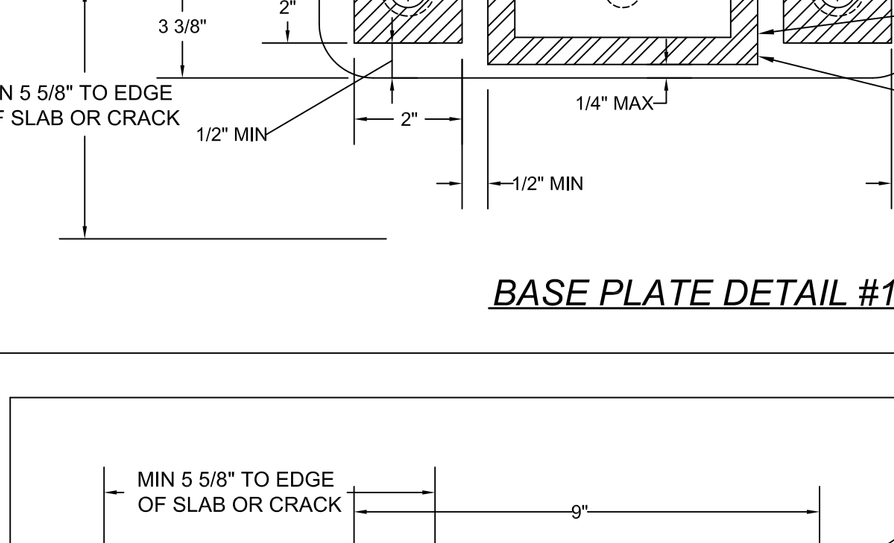

PIPE CLAMP FLOOR SUPPORT STAND DETAIL

REPLACE IN KIND - FLOOR ATTACHMENT AND PIPE CLAMP OR REPLACE BOTTOM OF CHANNEL AND BASE PLATE ONLY (SEE DETAIL A)

TYPICAL PIPE RACK FRAME DETAIL

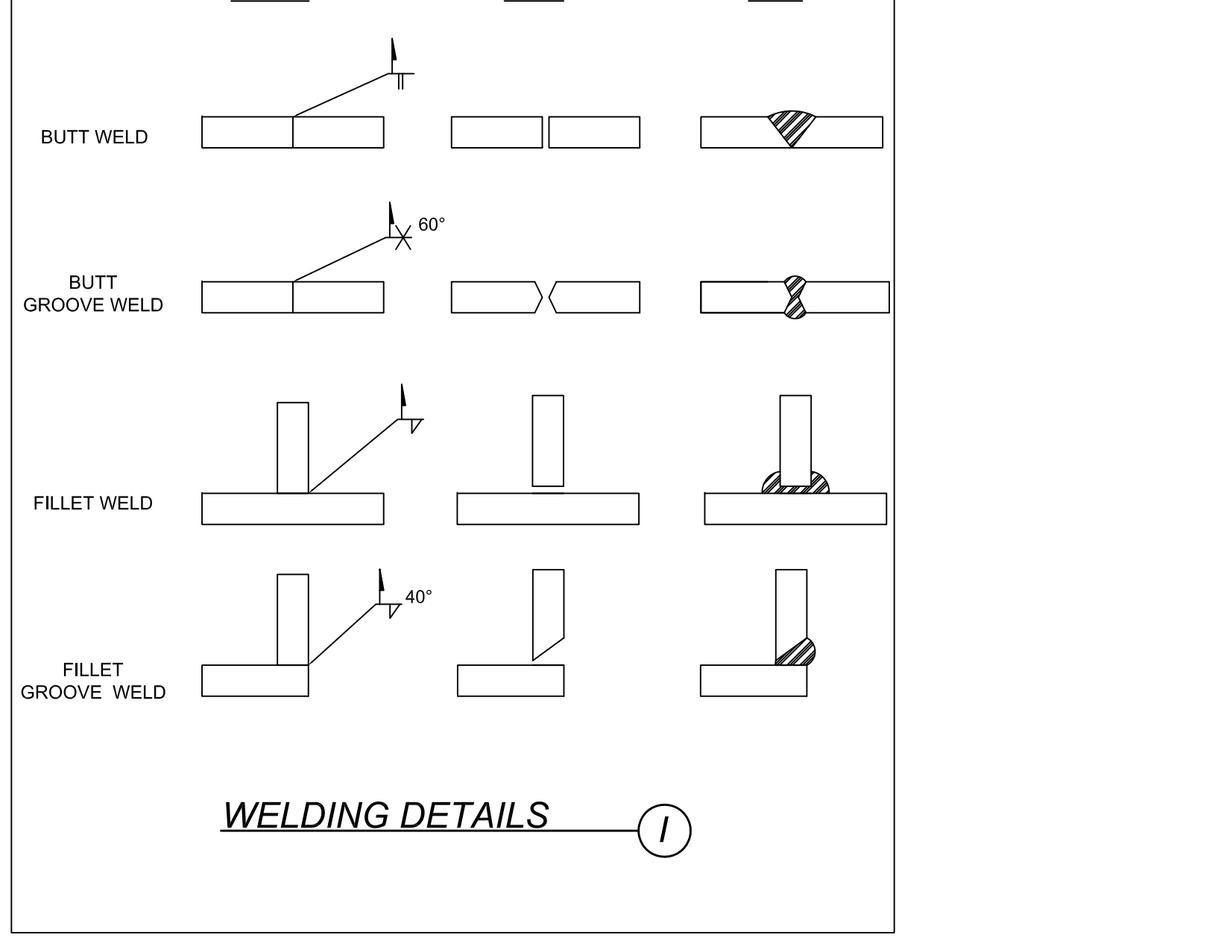

WELDING DETAILS (I)

TYPICAL RACK FRAME

TYPICAL FLOOR FRAME SUPPORT

TOWN OF POUGHKEEPSIE
ENGINEERING DEPARTMENT

DATE	SCALE	DESIGNED BY: PEH	FILE No.
10-19-2017	NTS	DRAWN BY: SFC	2017-6

REV. No.	DESCRIPTION	DATE	BY

ARLINGTON WWTP
PIPE SUPPORT CONTRACT 2017-6
TOWN OF POUGHKEEPSIE — DUTCHESS COUNTY, NY

BRACKET DETAILS (2)

DWG 6 of 6