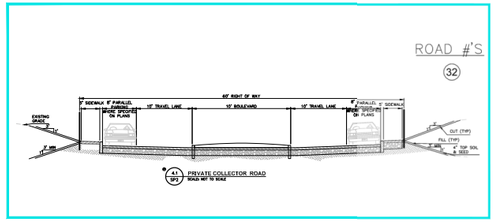

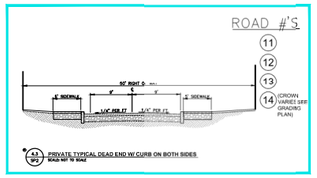

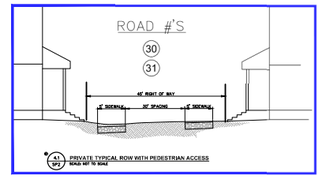

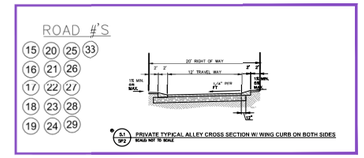

LEGEND:

- (1) ROAD DESIGNATION
- TOWN - #1 COLLECTOR ROADS
- TOWN - #2 COLLECTOR ROADS WITH BOULEVARD
- PRIVATE - #3 MINOR ROADS
- PRIVATE - #4 DEAD END ROAD
- PRIVATE - #5 ALLEYS
- PRIVATE - #5 PEDESTRIAN ACCESS ROW
- TRAIL SYSTEM

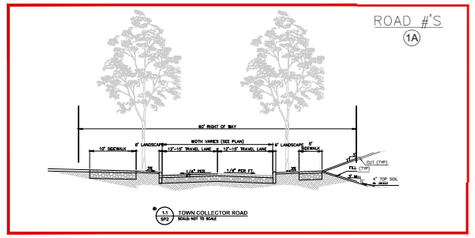

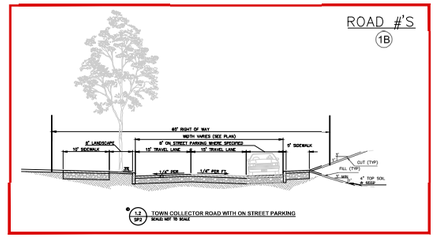

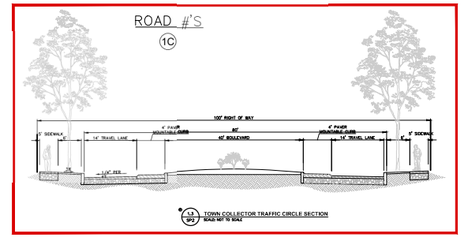

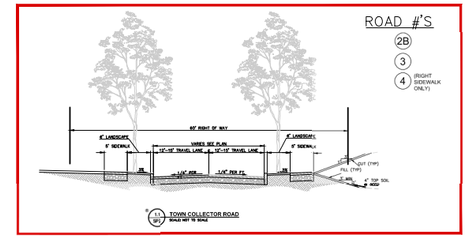

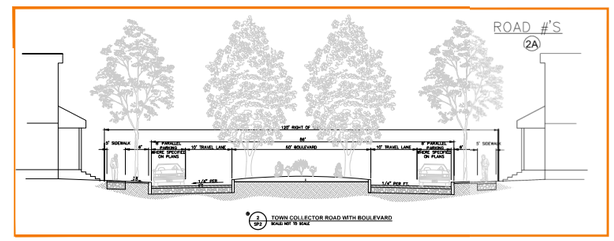

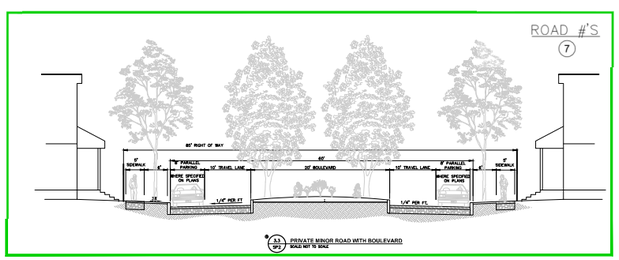

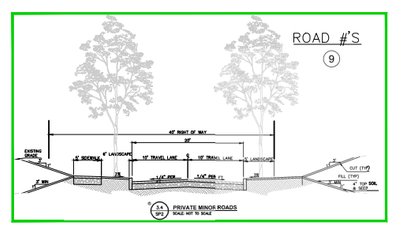

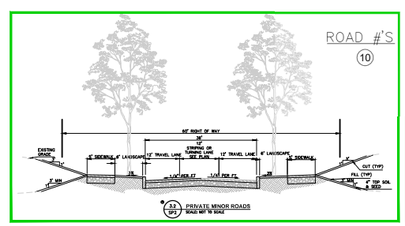

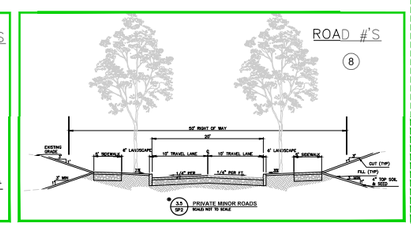

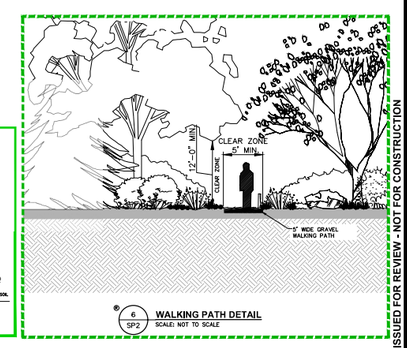

6 SP2 **WALKING PATH DETAIL**
SCALE: NOT TO SCALE

ISSUED FOR REVIEW - NOT FOR CONSTRUCTION

THE Chazen COMPANIES®
Engineers Surveyors
Planners
Environmental Scientists
Landscape Architects

CHAZEN ENGINEERING, LAND SURVEYING & LANDSCAPE ARCHITECTURE CO., D.P.C.

Office Locations:
Corporate Office
21 Fox Street
Poughkeepsie, New York 12601
Phone: (845) 454-3980

Site & Survey Office
21 Fox Street
Poughkeepsie, New York 12601
Phone: (845) 473-4490

Site & Survey Office
21 Fox Street
Poughkeepsie, New York 12601
Phone: (845) 473-3000

Site & Survey Office
21 Fox Street
Poughkeepsie, New York 12601
Phone: (845) 473-3800

REV.	DATE	DESCRIPTION
1	09/06/2016	REVISED PER DEB COMMENTS

HUDSON HERITAGE

ROADWAY CROSS SECTIONS

TOWN OF POUGHKEEPSIE, DUTCHESS COUNTY, NEW YORK

drawn	checked
CJB	
date	scale
02/12/16	1"=150'
project no.	
81402.00	
sheet no.	
C101	

ALL RIGHTS RESERVED. COPY OR REPRODUCTION OF THIS DWG. IN WHOLE OR IN PART WITHOUT WRITTEN PERMISSION OF THE CHAZEN COMPANIES IS PROHIBITED.
DISTRIBUTION OF THIS DRAWING FOR ANY PURPOSE OTHER THAN THE ORIGINAL PROJECT FOR WHICH IT WAS PREPARED IS NOT AUTHORIZED WITHOUT THE WRITTEN CONSENT OF THE CHAZEN COMPANIES.

Drawing Name: J:\projects\81400-81499\81402.00 - Hudson Heritage\DWG\00_C101_81402_ROADWAY.dwg
Xref's Attached: XIB_81402-00_VBM48; XLA:101_81402-00; XBASE:CBM_81402-00
Date Printed: Sep 14, 2016, 7:11am