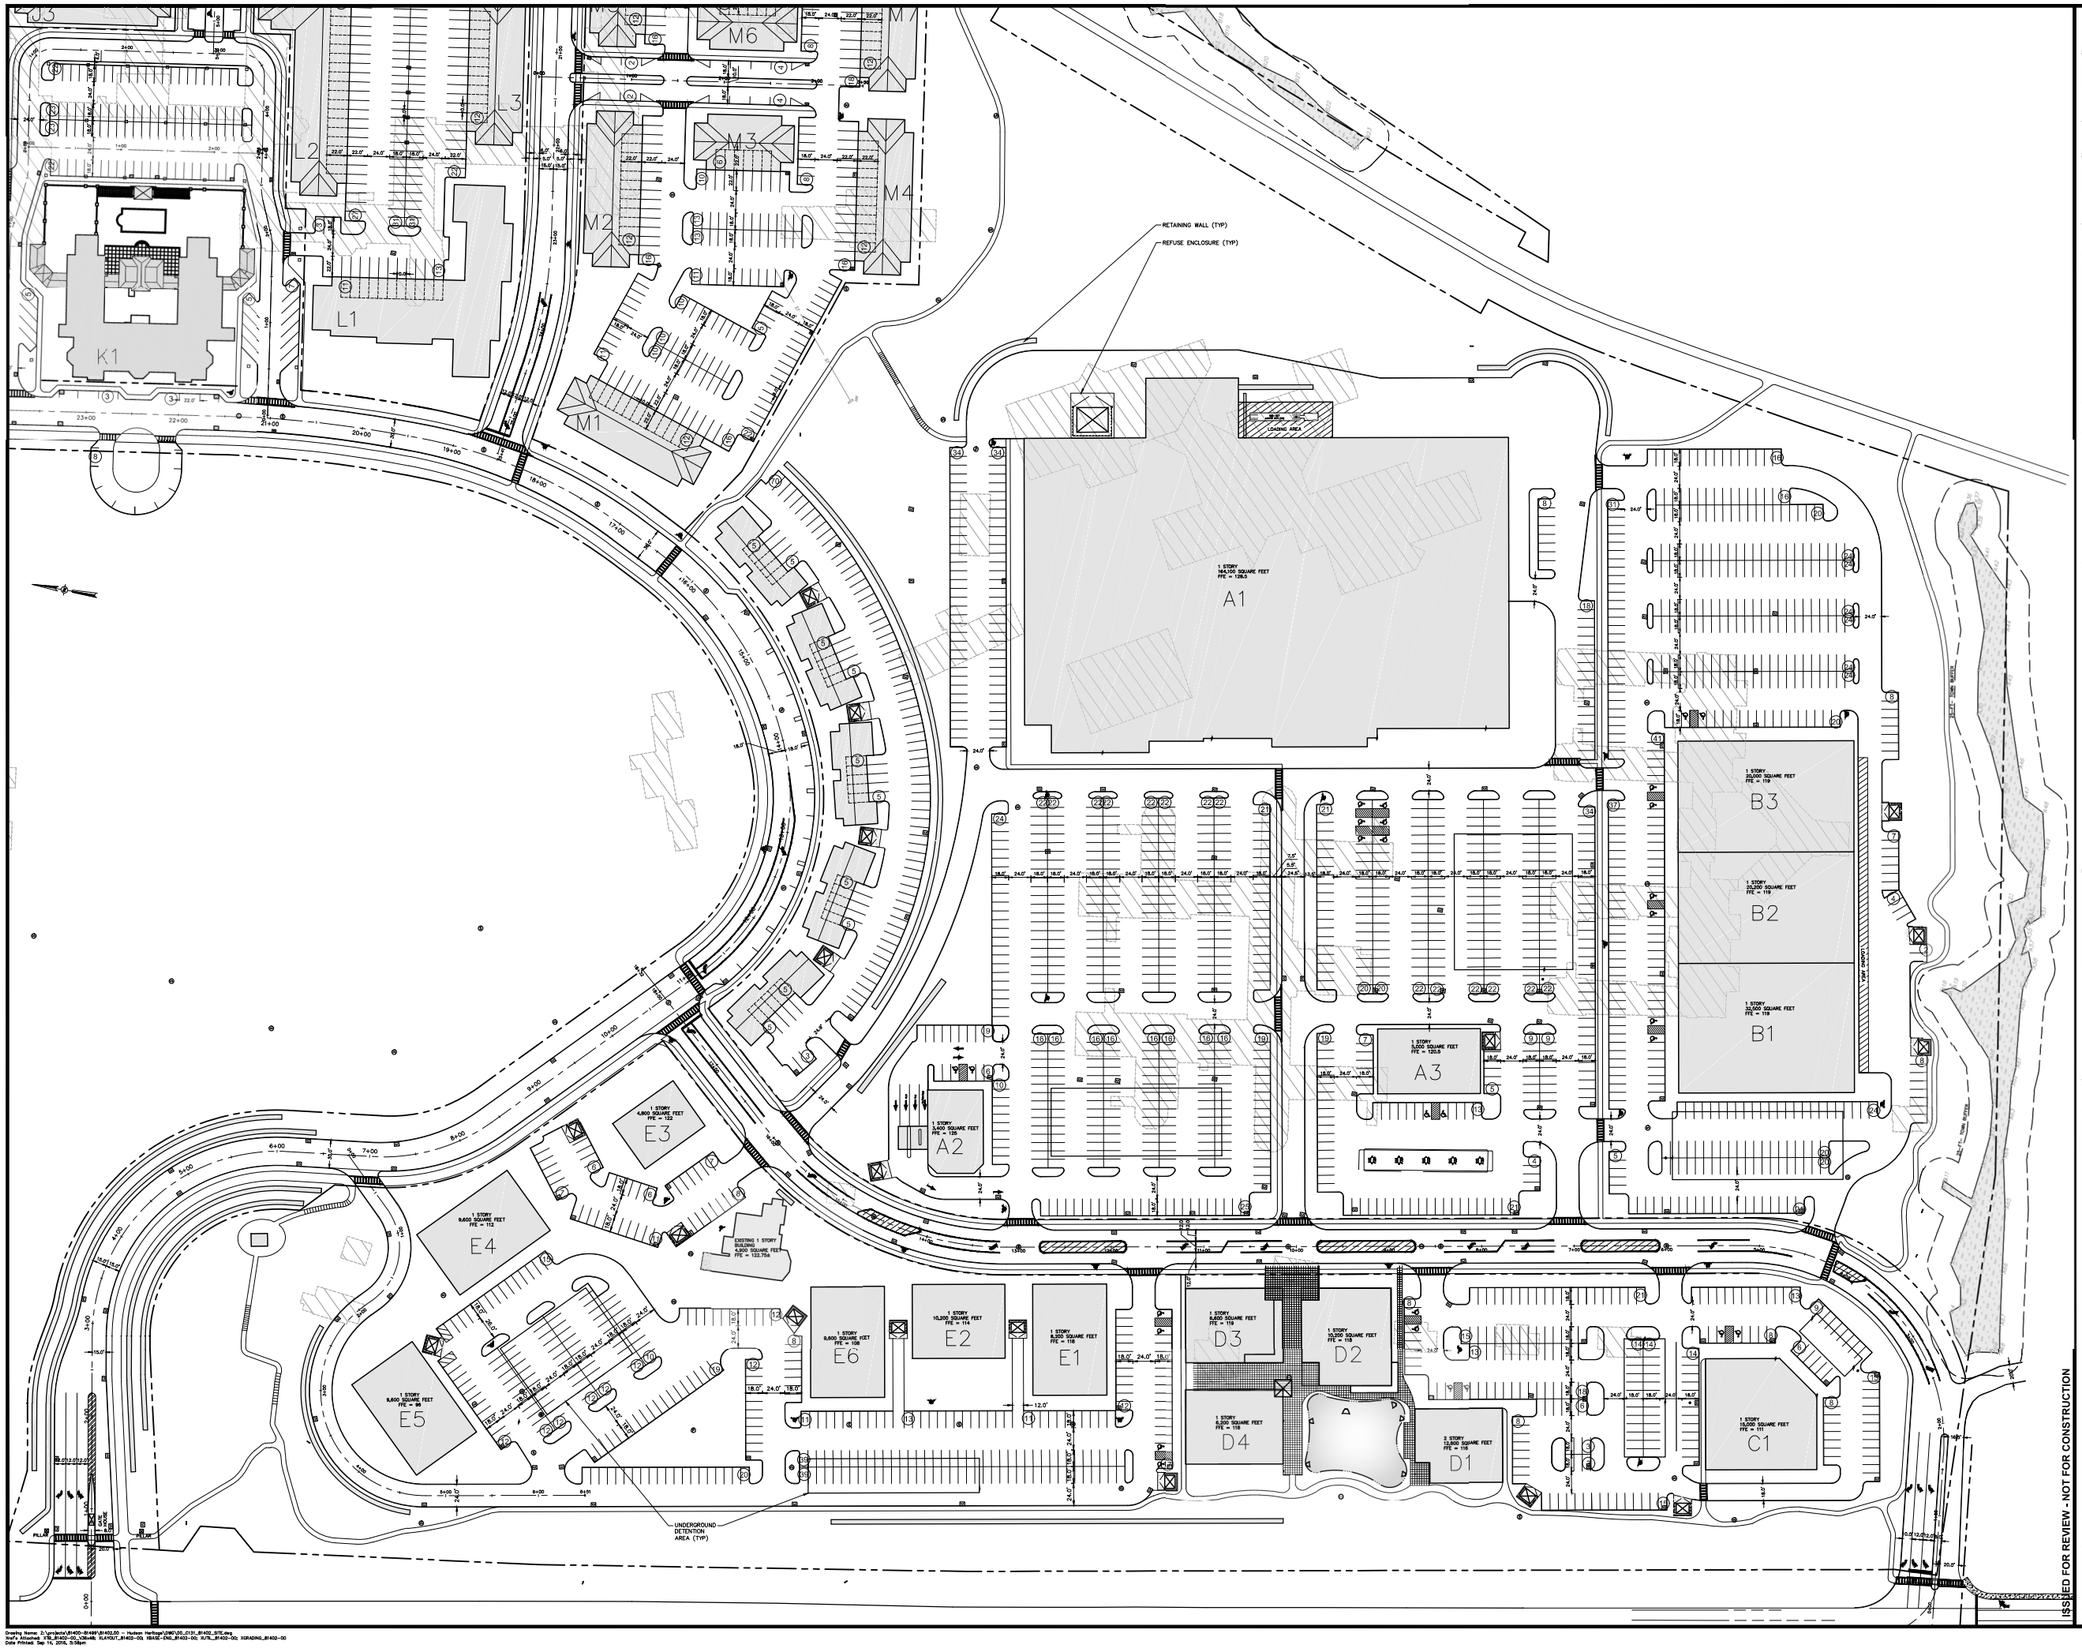

ISSUED FOR REVIEW - NOT FOR CONSTRUCTION

THE Chazen COMPANIES®
Engineers/Surveyors
Planners
Environmental Scientists
Landscape Architects

ALL RIGHTS RESERVED. COPY OR REPRODUCTION IN WHOLE OR IN PART WITHOUT THE WRITTEN CONSENT OF THE CHAZEN COMPANIES IS PROHIBITED. OWNERSHIP OF THE DRAWING, FILE OR ELECTRONIC FILE REMAINS WITH THE CHAZEN COMPANIES. ALL DRAWINGS, FILES, DESIGNS, AND DATA AT THE CHAZEN COMPANIES.

CHAZEN ENGINEERING, LAND SURVEYING
& LANDSCAPE ARCHITECTURE CO., D.P.C.

Office Locations:
Main Office
21 Fox Street
Poughkeepsie, New York 12601
Phone: (845) 454-3980

Other Regional Office
21 Fox Street
Poughkeepsie, New York 12601
Phone: (845) 454-3980

Other Regional Office
120 Bloomingdale Road
White Plains, New York 10604
Phone: (914) 251-9700

rev.	date	description
1	06/06/16	REVISED PER TOWN COMMENTS

HUDSON HERITAGE

SITE PLAN 'A'

TOWN OF POUGHKEEPSIE, DUTCHESS COUNTY, NEW YORK

drawn	checked
date 02/12/16	scale 1"=50'
project no. 81402.00	
sheet no. C131	

Drawing Name: Z:\proJects\LR\400-8499\81402.00 - Hudson Heritage\CNWT\20_C131_81402_SITE.dwg
Xref's Attached: XTB_81402-00, XDM-MB; XLAYOUT_81402-00; XBASE-ENG_81402-00; XLTB_81402-00; XGRADING_81402-00
Date Printed: Sep 14, 2016, 3:19pm