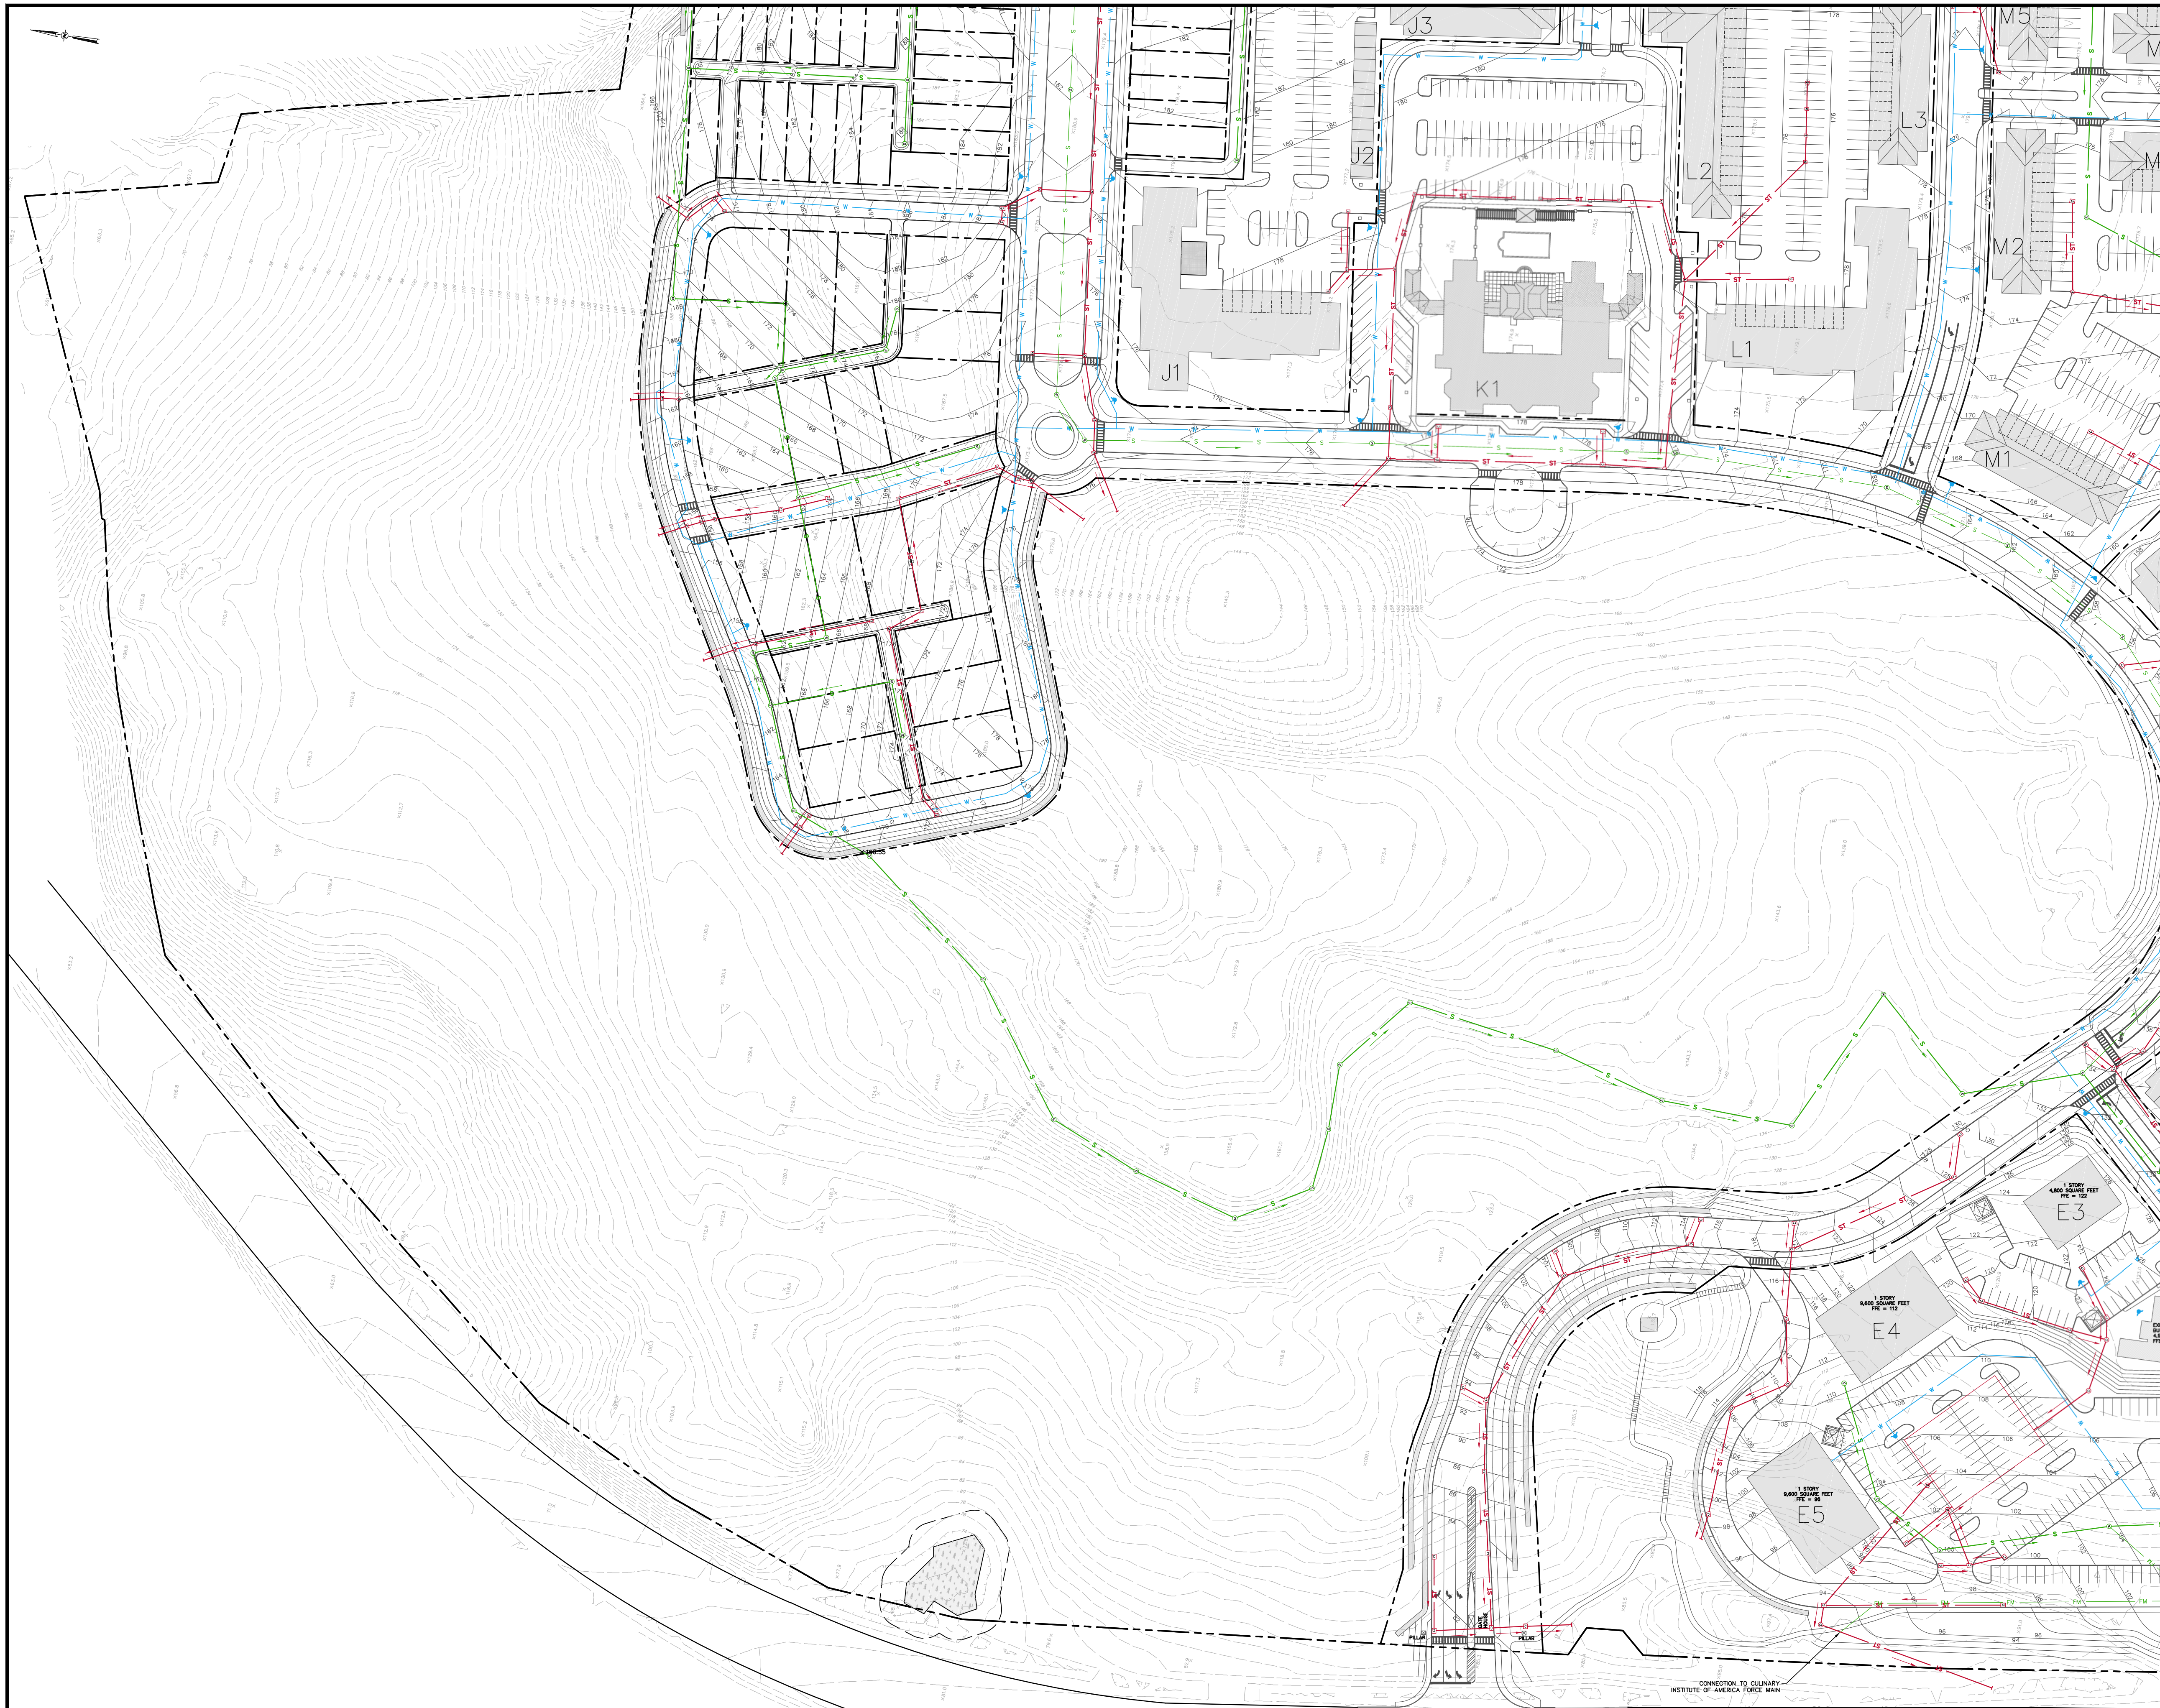

ISSUED FOR REVIEW - NOT FOR CONSTRUCTION

ALL RIGHTS RESERVED. COPY OR REPRODUCTION OF THIS PLAN OR ANY PORTION THEREOF IS PROHIBITED WITHOUT THE WRITTEN PERMISSION OF THE DESIGN ENGINEER, SURVEYOR, OR ARCHITECT.

ALTERATION OF THIS DRAWING, EXCEPT BY A LICENSED P.E. IS ILLEGAL. ANY ALTERATION BY A P.E. MUST BE INDICATED AND BEAR THE APPROPRIATE SEAL, SIGNATURE AND DATE OF ALTERATION.

THE Chazen COMPANIES®
Engineers/Surveyors
Planners
Environmental Scientists
Landscape Architects

CHAZEN ENGINEERING, LAND SURVEYING & LANDSCAPE ARCHITECTURE CO., D.P.C.

Office Locations:

Dutchess County Office: 21 Fox Street, Poughkeepsie, New York 12601, Phone: (845) 454-3980

Capital District Office: 547 River Street, Troy, New York 12180, Phone: (518) 273-0055

North Country Office: 375 Bay Road, Queensbury, New York 12804, Phone: (518) 812-0513

rev.	date	description
1	09/06/16	REVISED PER DEIS COMMENTS

HUDSON HERITAGE

UTILITY PLAN 'B'

TOWN OF POUGHKEEPSIE, DUTCHESS COUNTY, NEW YORK

drawn	checked
date 02/12/16	scale 1"=50'
project no. 81402.00	
sheet no. C162	

Drawing Name: Z:\projects\81400-81499\81402.00 - Hudson Heritage\DWG\00_C162_81402_UTIL.dwg
Xref's Attached: XTB_81402-00_V36x48; XLAYOUT_81402-00; XBASE-ENG_81402-00; XGRADING_81402-00; XUTIL_81402-00
Date Printed: Sep 12, 2016, 10:02am