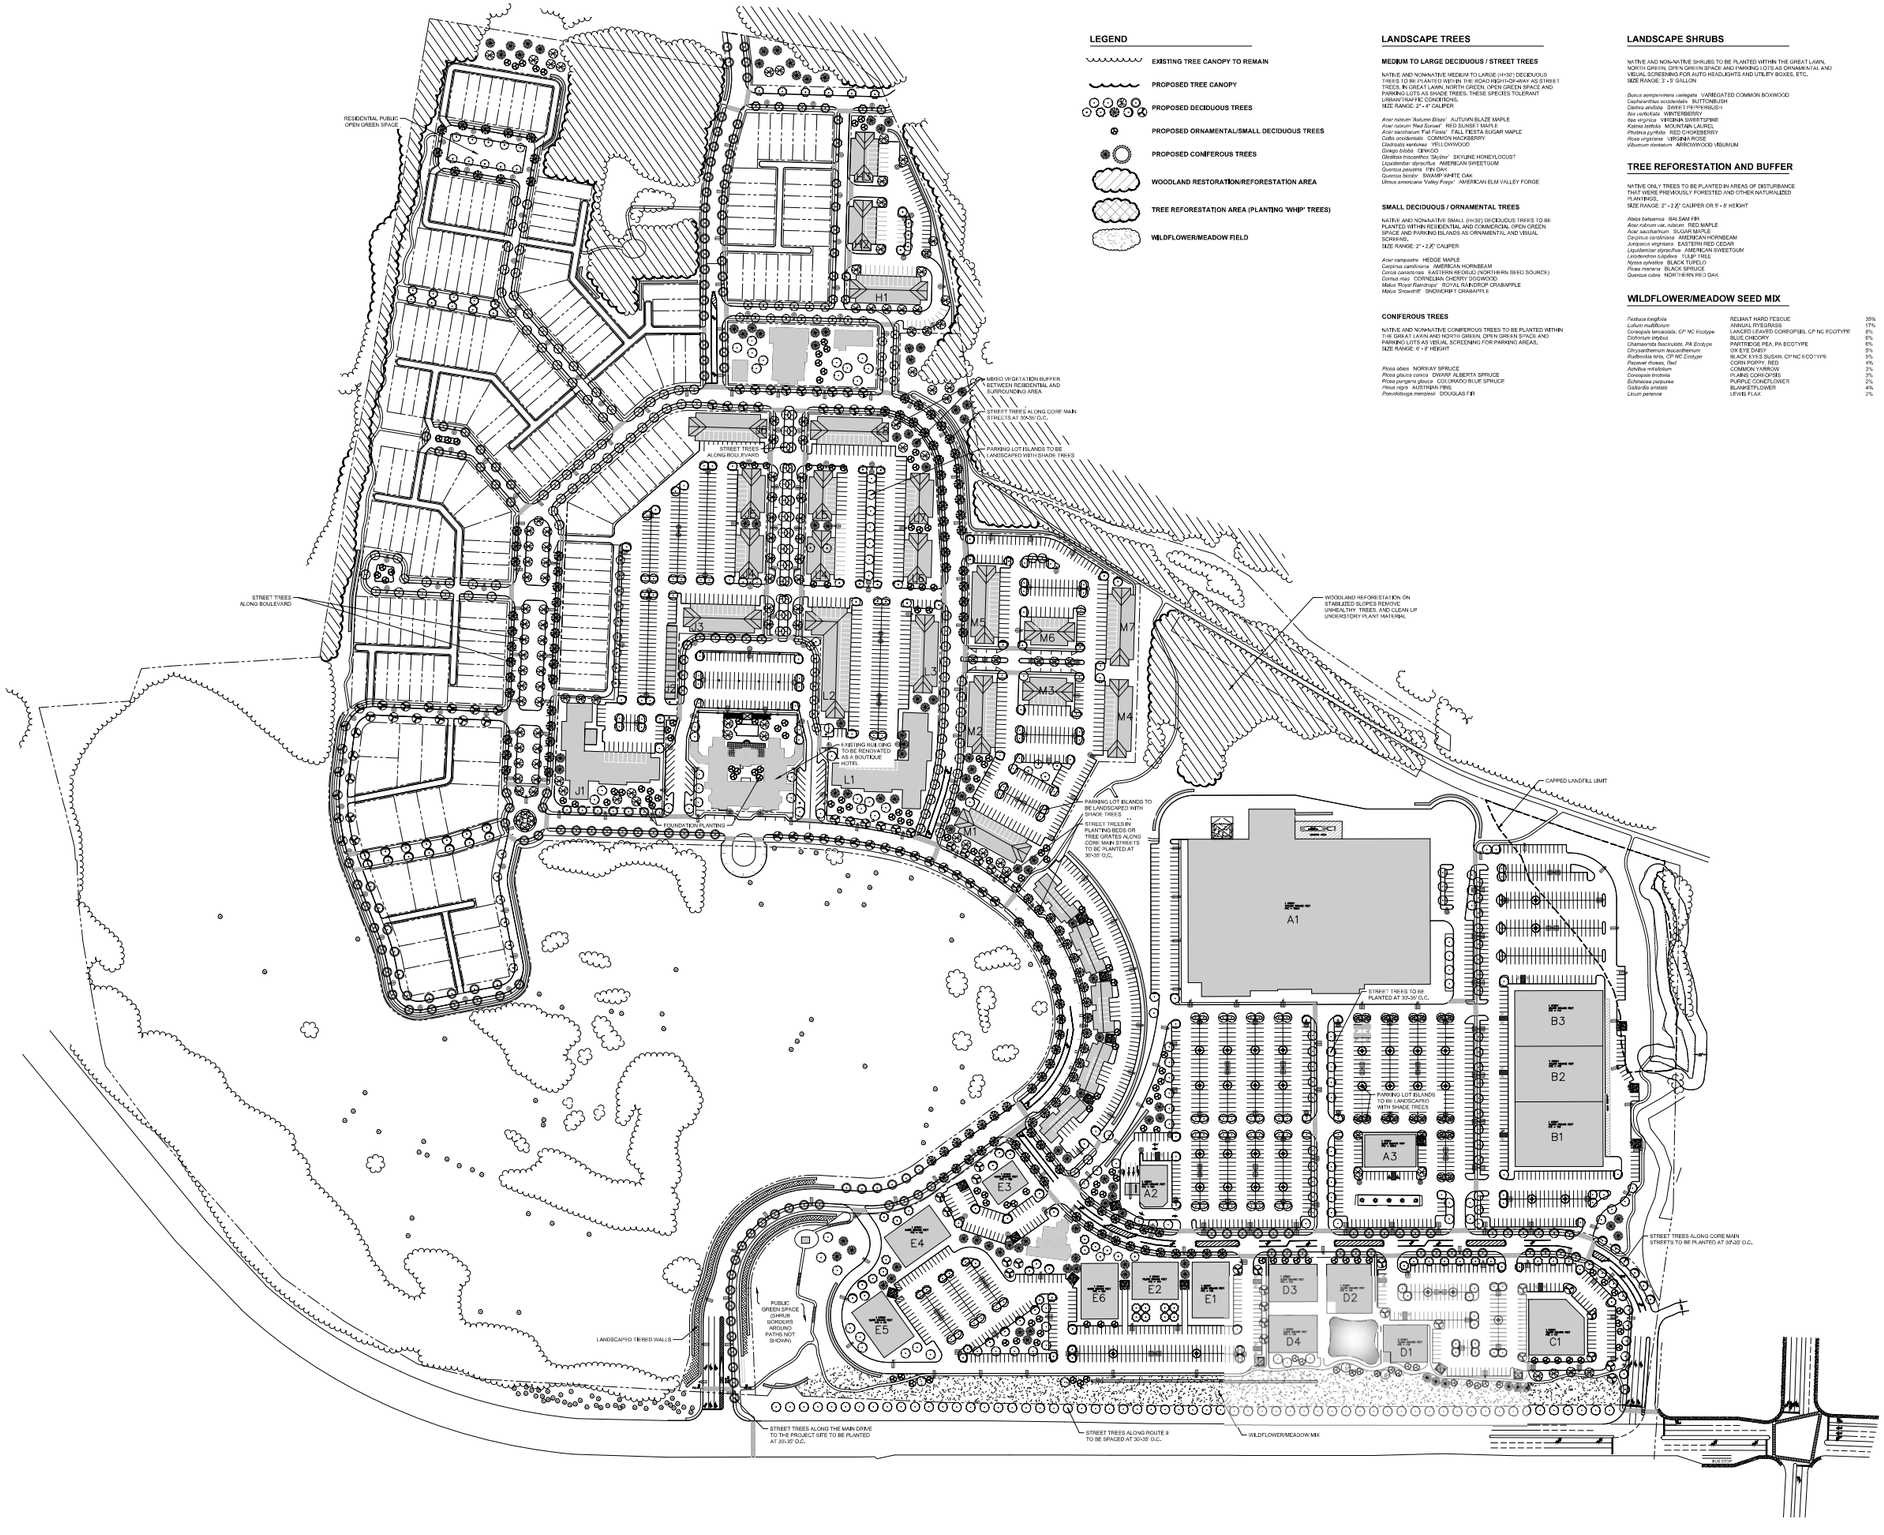

LEGEND

- EXISTING TREE CANOPY TO REMAIN
- PROPOSED TREE CANOPY
- PROPOSED DECIDUOUS TREES
- PROPOSED ORNAMENTAL/SMALL DECIDUOUS TREES
- PROPOSED CONIFEROUS TREES
- WOODLAND RESTORATION/REFORESTATION AREA
- TREE REFORESTATION AREA (PLANTING 'WHIP' TREES)
- WILDFLOWER/MEADOW FIELD

LANDSCAPE TREES

MEDIUM TO LARGE DECIDUOUS / STREET TREES

NATIVE AND NON-NATIVE MEDIUM TO LARGE (H>30') DECIDUOUS TREES TO BE PLANTED WITHIN THE ROAD RIGHT-OF-WAY AS STREET TREES, IN THE GREAT LAWN AND NORTH GREEN, OPEN GREEN SPACE AND PARKING LOTS AS SHADE TREES. THESE SPECIES TOLERANT URBAN/TRAFFIC CONDITIONS.
SIZE RANGE: 2" - 4" CALIPER

Acer rubrum 'Autumn Blaze' AUTUMN BLAZE MAPLE
Acer rubrum 'Red Sunset' RED SUNSET MAPLE
Acer saccharum 'Fall Fiesta' FALL FIESTA SUGAR MAPLE
Celtis occidentalis COMMON HACKBERRY
Cladrastis kentukea YELLOWWOOD
Ginkgo biloba GINKGO
Gleditsia triacanthos inermis' SKYLINE HONEYLOCUST
Liquidambar styraciflua AMERICAN SWEETGUM
Quercus palustris PIN OAK
Quercus bicolor SWAMP WHITE OAK
Ulmus americana 'Valley Forge' AMERICAN ELM VALLEY FORGE

SMALL DECIDUOUS / ORNAMENTAL TREES

NATIVE AND NON-NATIVE SMALL (H<30') DECIDUOUS TREES TO BE PLANTED WITHIN RESIDENTIAL AND COMMERCIAL OPEN GREEN SPACE AND PARKING ISLANDS AS ORNAMENTAL AND VISUAL SCREENING.
SIZE RANGE: 2" - 2.5" CALIPER

Acer campestre HEDGE MAPLE
Carpinus caroliniana AMERICAN HORNBEAM
Cercis canadensis EASTERN REDBUD (NORTHERN SEED SOURCE)
Cornus mas CORNELIAN CHERRY DOGWOOD
Malus 'Royal Raindrops' ROYAL RAINDROP CRABAPPLE
Malus 'Snowdrift' SNOWDRIFT CRABAPPLE

CONIFEROUS TREES

NATIVE AND NON-NATIVE CONIFEROUS TREES TO BE PLANTED WITHIN THE GREAT LAWN AND NORTH GREEN, OPEN GREEN SPACE AND PARKING LOTS AS VISUAL SCREENING FOR PARKING AREAS.
SIZE RANGE: 6' - 8' HEIGHT

Picea abies NORWAY SPRUCE
Picea glauca conica DWARF ALBERTA SPRUCE
Picea pungens glauca COLORADO BLUE SPRUCE
Pinus nigra AUSTRIAN PINE
Pseudotsuga menziesii DOUGLAS FIR

LANDSCAPE SHRUBS

NATIVE AND NON-NATIVE SHRUBS TO BE PLANTED WITHIN THE GREAT LAWN, NORTH GREEN, OPEN GREEN SPACE AND PARKING LOTS AS ORNAMENTAL AND VISUAL SCREENING FOR AUTO HEADLIGHTS AND UTILITY BOXES, ETC.
SIZE RANGE: 3' - 5' GALLON

Buxus sempervirens 'variegata' VARIEGATED COMMON BOXWOOD
Clethra alnifolia DWARF'S PINTTENBUSH
Clethra alnifolia DWARF'S PINTTENBUSH
Ilex verticillata WINTERBERRY
Ilex virginica VIRGINIA SWEETTURBE
Kalmia latifolia MOUNTAIN LAUREL
Photinia pyrifolia RED CHOKEBERRY
Rosa virginiana VIRGINIA ROSE
Viburnum dentatum ARROWWOOD VIBURNUM

TREE REFORESTATION AND BUFFER

NATIVE ONLY TREES TO BE PLANTED IN AREAS OF DISTURBANCE THAT WERE PREMOUSLY FORESTED AND OTHER NATURALIZED PLANTINGS.
SIZE RANGE: 2" - 2.5" CALIPER OR 5' - 8' HEIGHT

Abies balsamea BALSAM FIR
Acer rubrum var. rubrum RED MAPLE
Acer saccharium SUGAR MAPLE
Carpinus caroliniana AMERICAN HORNBEAM
Juniperus virginiana EASTERN RED CEDAR
Liquidambar styraciflua AMERICAN SWEETGUM
Liriodendron tulipifera TULIP TREE
Nyssa sylvatica BLACK TUPELO
Picea mariana BLACK SPRUCE
Quercus rubra NORTHERN RED OAK

WILDFLOWER/MEADOW SEED MIX

Festuca longifolia	REDMAT HARD FESCUE	35%
Lolium multiflorum	ANNUAL RYEGRASS	17%
Chamaecrista fasciculata, CP NC Ecotype	LANCEOLEAFED CORIOPSIS, CP NC ECOTYPE	8%
Cichorium intybus	BLUE CHICORY	6%
Chamaecrista fasciculata, PA Ecotype	PARTRIDGE PEA, PA ECOTYPE	6%
Chrysanthemum leucanthemum	OX EYE DAISY	5%
Rudbeckia hirta, CP NC Ecotype	BLACK EYES SUSAN, CP NC ECOTYPE	5%
Papaver rhoeas, Red	CORN POPPY, RED	4%
Achillea millefolium	COMMON YARROW	3%
Coreopsis tinctoria	PLAINS CORIOPSIS	3%
Echinacea purpurea	PURPLE CONEFLOWER	2%
Gaillardia aristata	BLANKETFLOWER	4%
Linum perenne	LFIMB FLAX	2%

Drawing Name: S:\proj\p\P\400-81499\81402.00 -- Hudson Heritage\DWG\D_C170_81402_OVERALL LANDP.dwg
Xref's Attached: VTB_81402-00_V3MAR0; XLAYOUT_81402-00; XBASE-ENG_81402-00; XLANDSCAPE_81402-00; XLIGHTING_81402-00
Date Printed: Sep 07, 2016, 10:11am

ALL RIGHTS RESERVED. COPY OR REPRODUCTION OF THIS PLAN IN WHOLE OR IN PART WITHOUT THE WRITTEN PERMISSION OF THE CHAZEN COMPANIES IS PROHIBITED.
ALTERATION OF THIS DRAWING, A COPY OF WHICH IS ON FILE IN THE OFFICE OF THE CHAZEN COMPANIES, IS PROHIBITED UNLESS UNDER THE DIRECTION OF A LICENSED PROFESSIONAL ENGINEER, ARCHITECT, LANDSCAPE ARCHITECT OR LAND SURVEYOR.

THE Chazen COMPANIES®
Environmental Scientists
Engineers/Surveyors
Landscape Architects

CHAZEN ENGINEERING, LAND SURVEYING & LANDSCAPE ARCHITECTURE CO., D.P.C.
Office Locations:
Poughkeepsie Office
21 Fox Hollow Road
Poughkeepsie, New York 12601
Phone: (845) 486-1050
Albany Regional Office
21 Fox Hollow Road
Poughkeepsie, New York 12601
Phone: (845) 486-1050

rev.	date	description

ISSUED FOR REVIEW - NOT FOR CONSTRUCTION

HUDSON HERITAGE

OVERALL LANDSCAPE PLAN

TOWN OF POUGHKEEPSIE, DUTCHESS COUNTY, NEW YORK

drawn	checked
LL	
date	scale
02/12/16	1"=100'
project no.	
81402.00	
sheet no.	
C170	