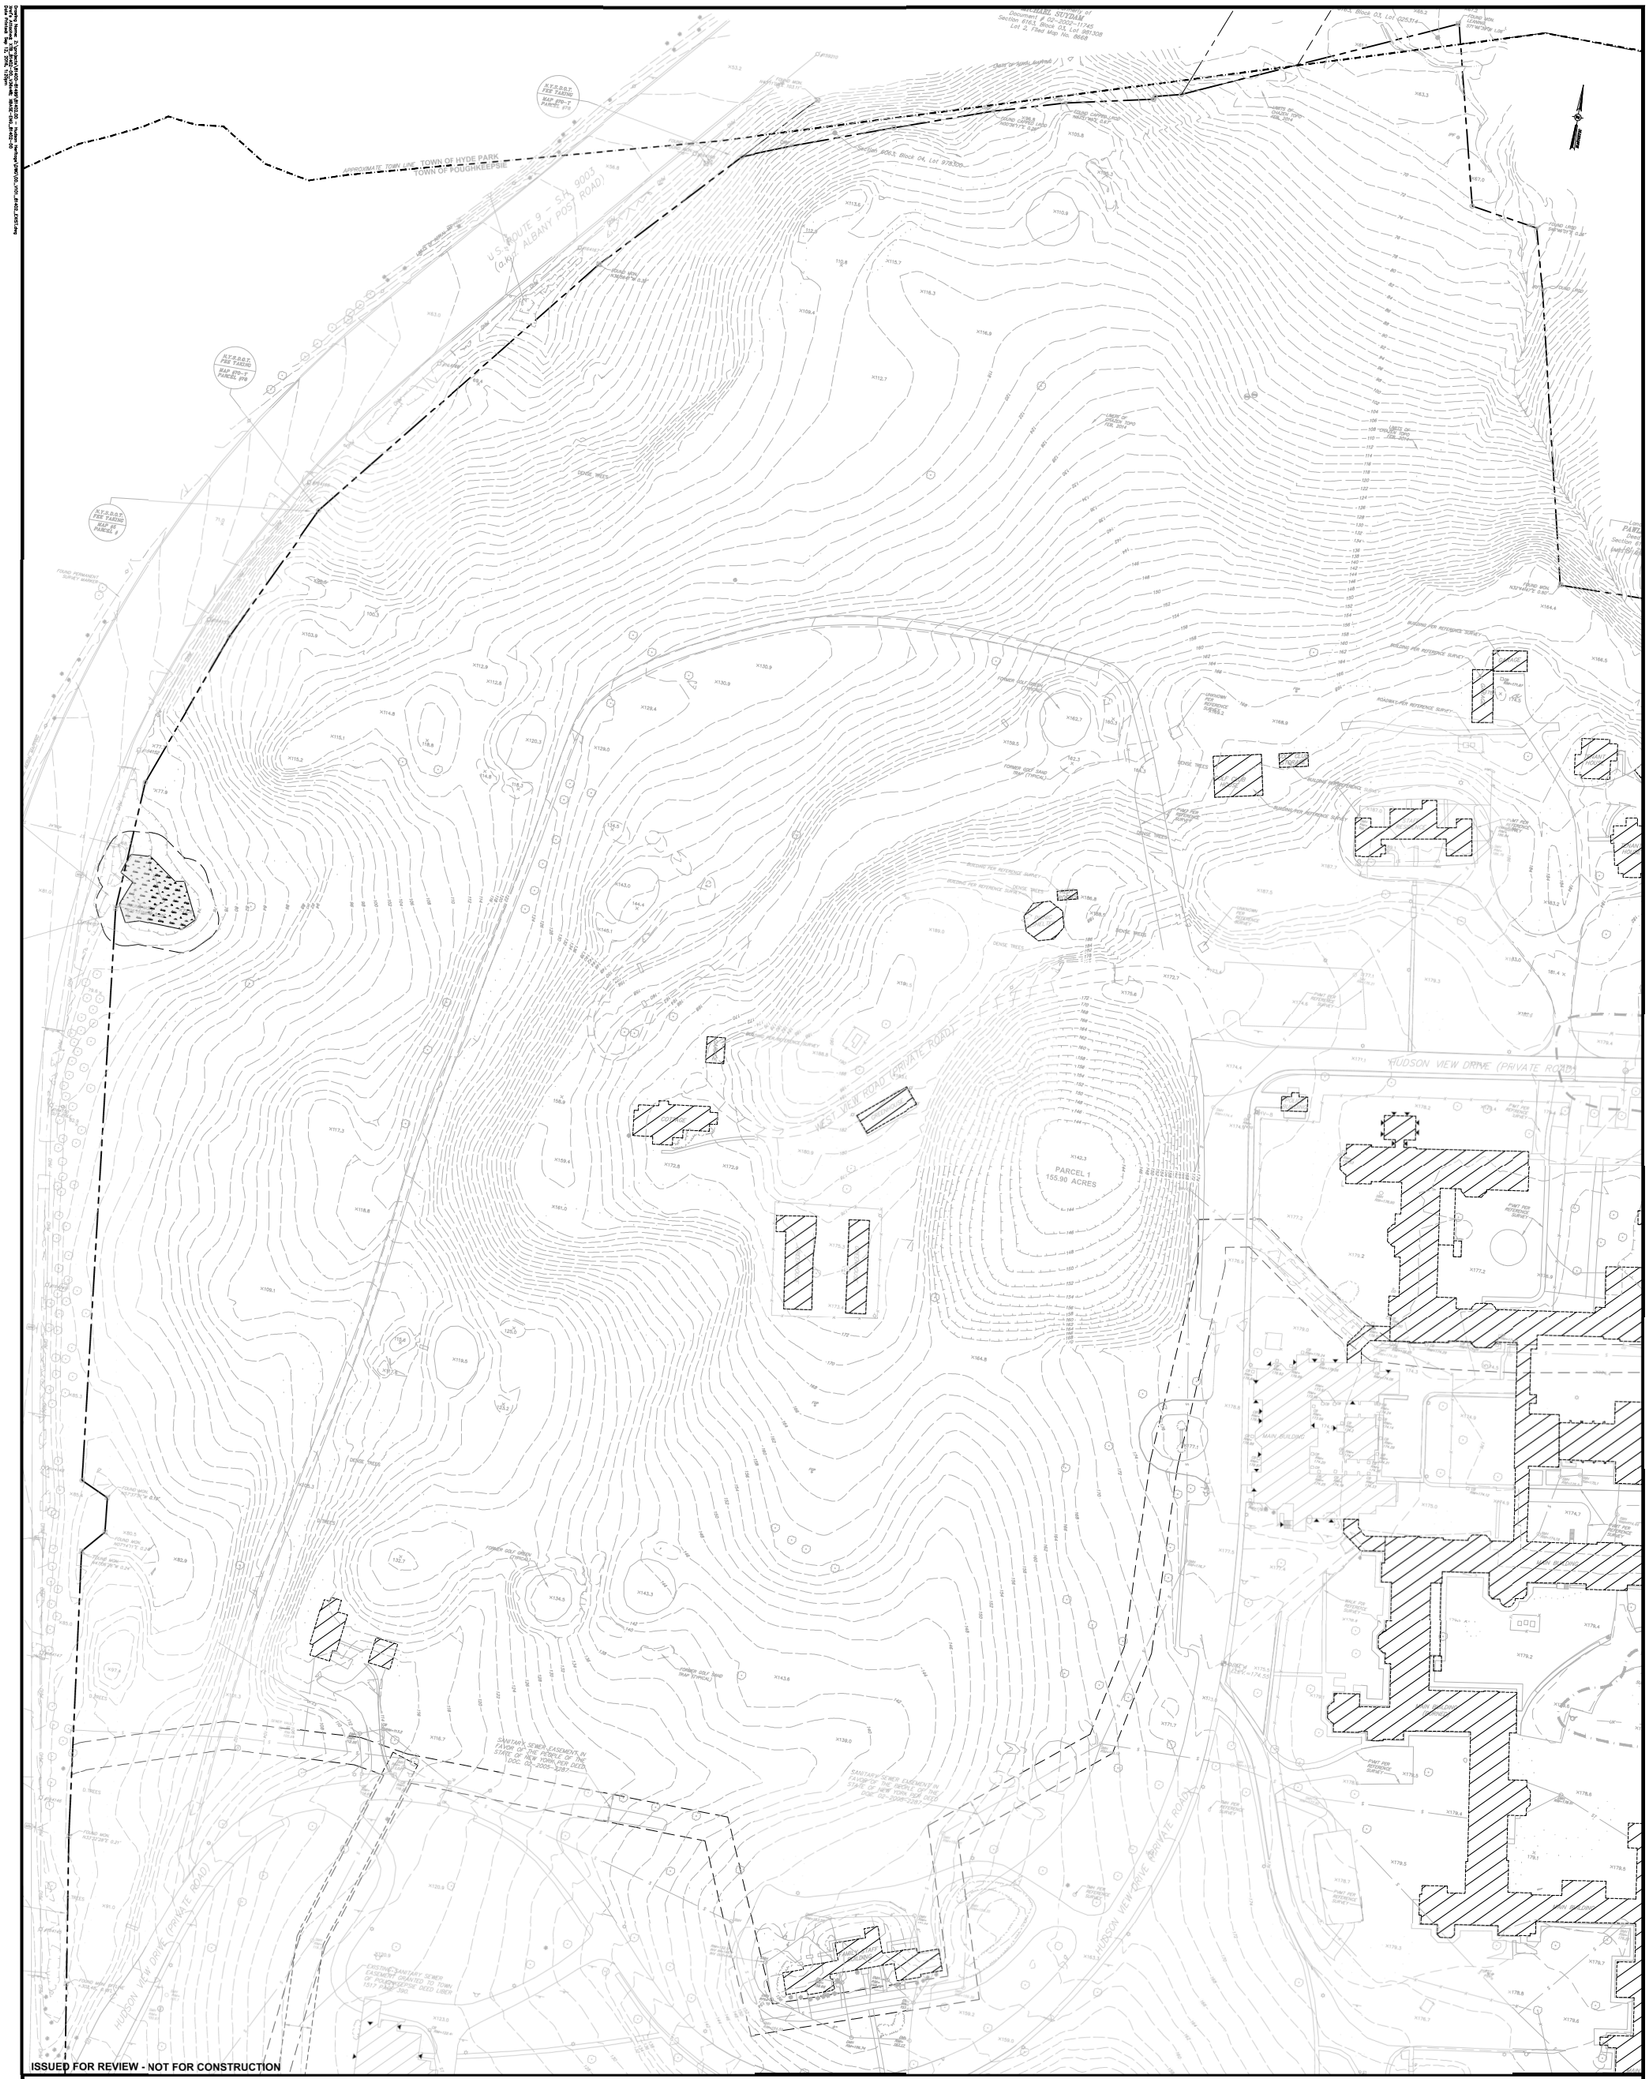

ISSUED FOR REVIEW - NOT FOR CONSTRUCTION

V101	scale 1"=100'	drawn
	date 03/31/16	chk
	project no. 8140.00	

HUDSON HERITAGE

EXISTING CONDITIONS PLAN 'B'

TOWN OF POUGHKEEPSIE, DUTCHESS COUNTY, NEW YORK

rev	date	description

CHAZEN ENGINEERING, LAND SURVEYING & LANDSCAPE ARCHITECTURE CO., D.P.C.

Office Locations:

Hudson County Office: 21 Fox Street, Poughkeepsie, New York 12601, Phone: (845) 454-3660

Capital District Office: 547 River Street, Troy, New York 12180, Phone: (518) 273-0055

North Country Office: 375 Bay Road, Queensbury, New York 12804, Phone: (518) 812-0513

THE Chazen COMPANIES®
Engineers/Surveyors
Planners
Environmental Scientists
Landscape Architects

ALL RIGHTS RESERVED. COPY OR REPRODUCTION OF THIS PLAN OR ANY PARTIAL THEREOF IS PROHIBITED WITHOUT THE WRITTEN PERMISSION OF THE DESIGN ENGINEER, SURVEYOR, OR ARCHITECT.

ALTERATION OF THIS DRAWING, EXCEPT BY A LICENSED P.E. IS ILLEGAL. ANY ALTERATION BY A P.E. MUST BE INDICATED AND SEAL THE APPROPRIATE SEAL, SIGNATURE AND DATE OF ALTERATION.