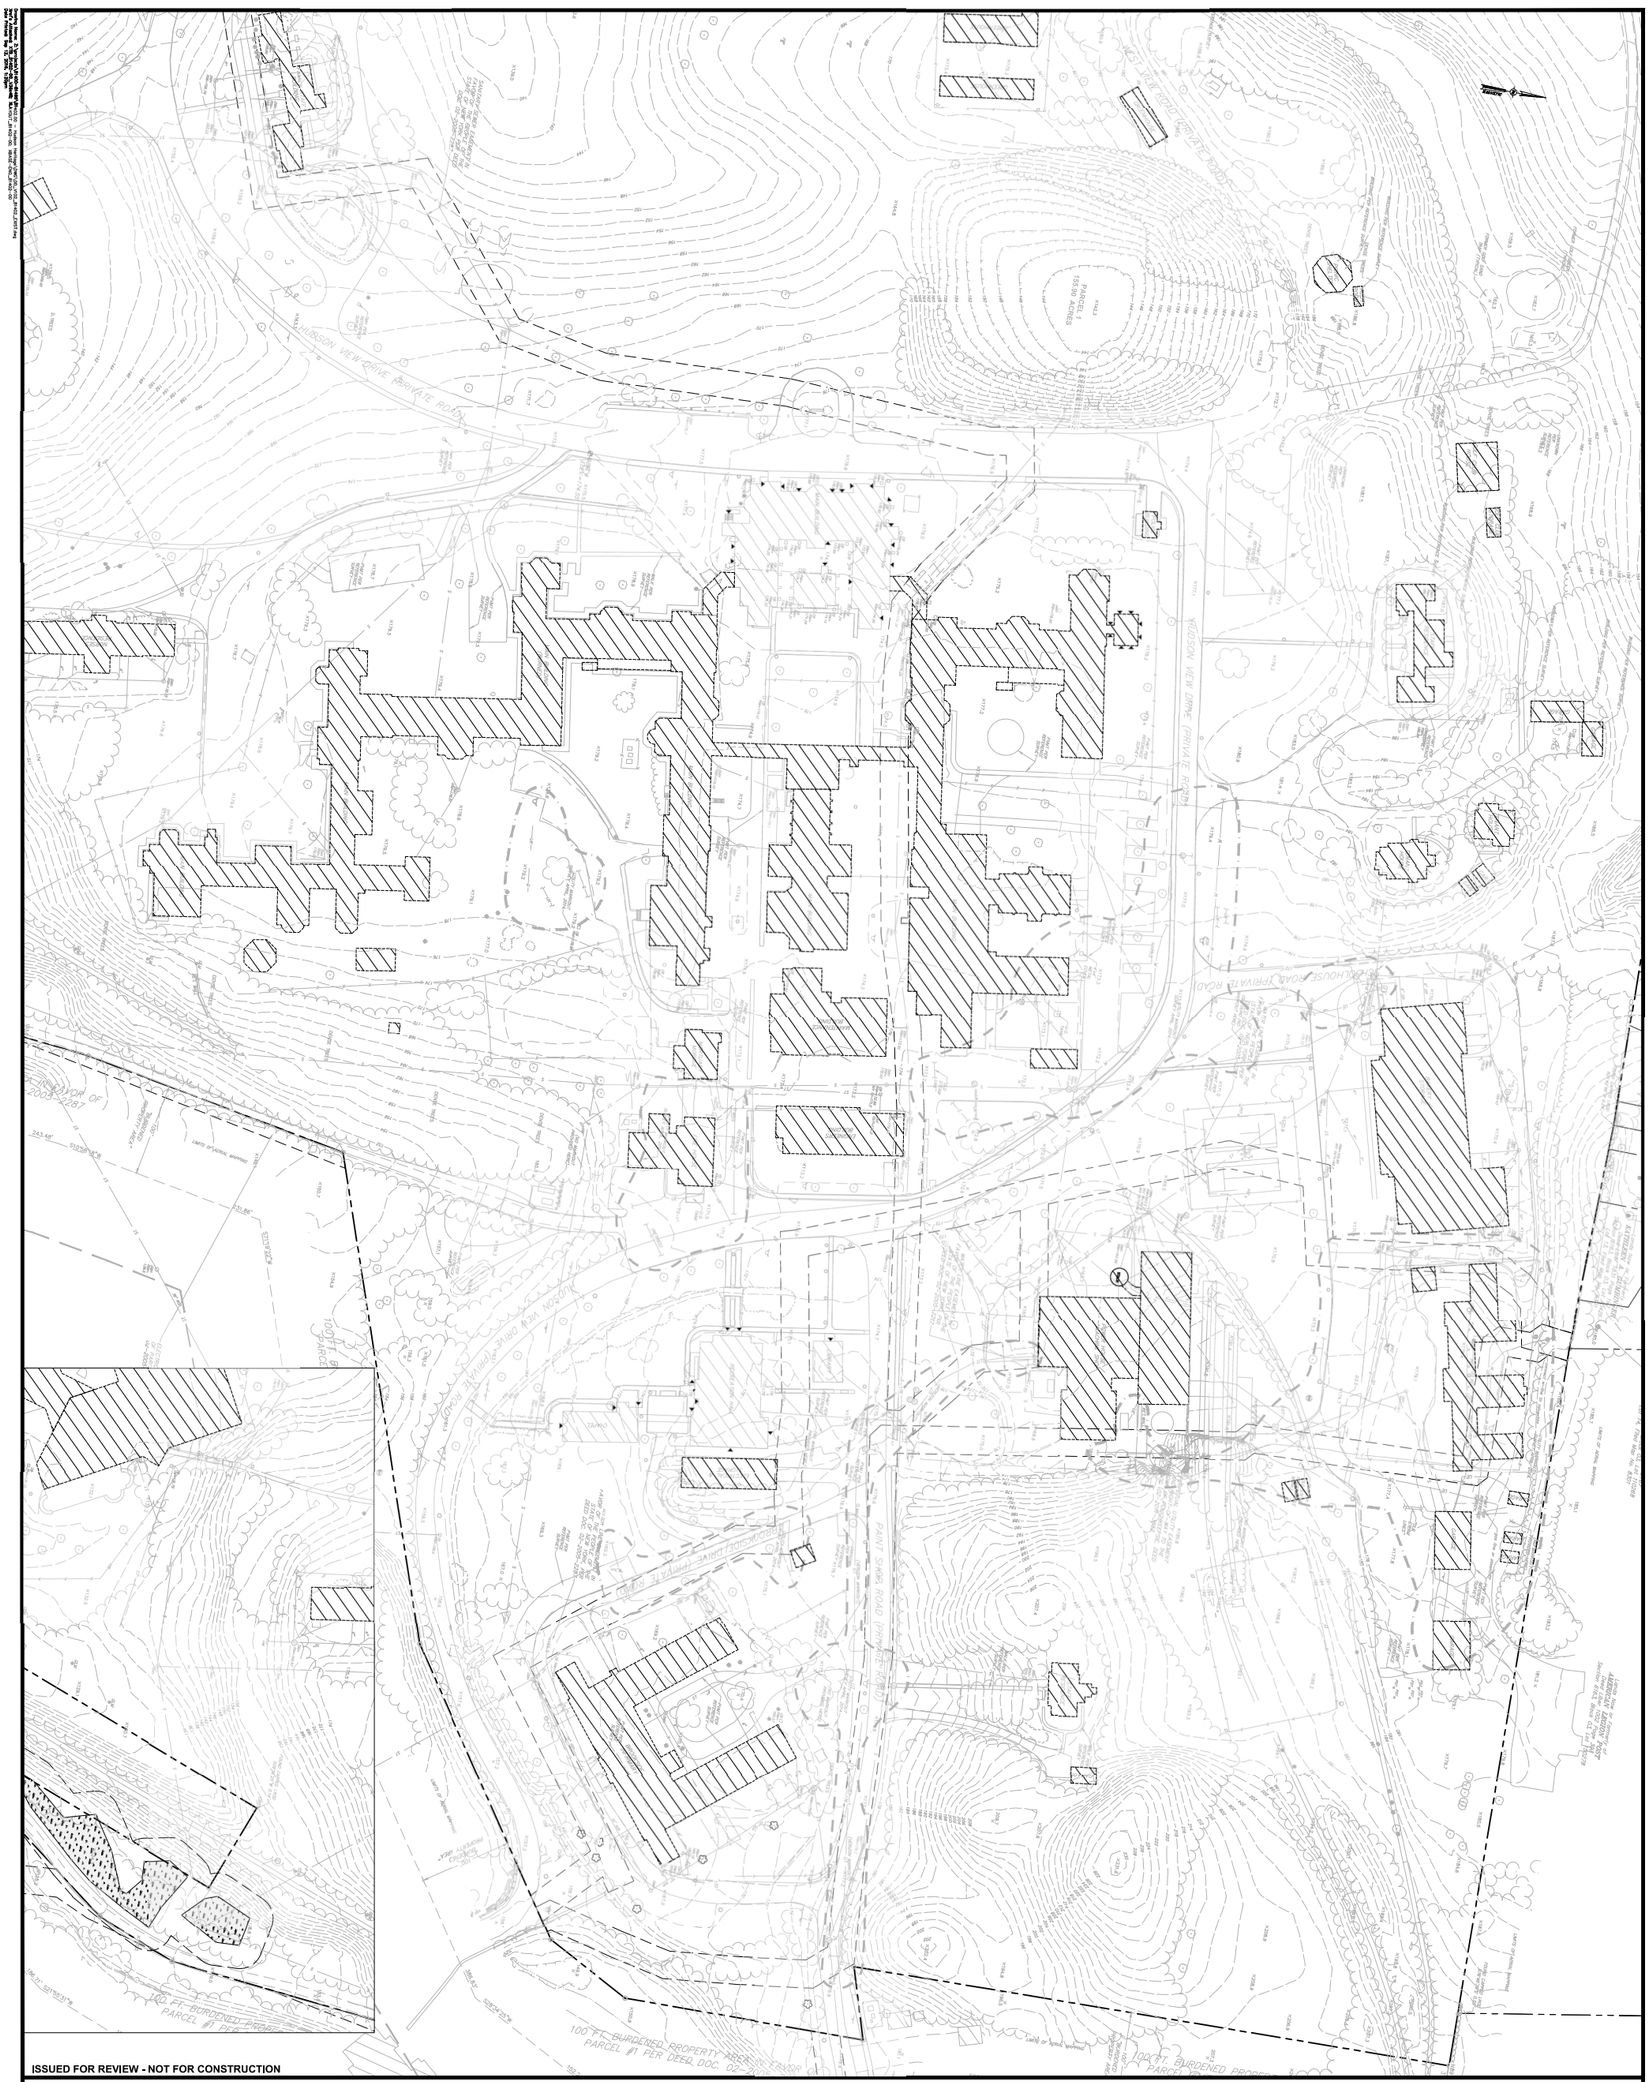

ISSUED FOR REVIEW - NOT FOR CONSTRUCTION

Project No.	V102
Date	01/30/06
Scale	1"=50'
Drawn	
Checked	

HUDSON HERITAGE

EXISTING CONDITIONS 'C'

TOWN OF POUGHKEEPSIE, DUTCHESS COUNTY, NEW YORK

rev.	date	description

CHAZEN ENGINEERING, LAND SURVEYING & LANDSCAPE ARCHITECTURE CO., D.P.C.

Office Locations:

Hudson County Office: 21 Fox Street, Poughkeepsie, New York 12601, Phone: (845) 454-3980

Capital District Office: 547 River Street, Troy, New York 12180, Phone: (518) 273-0055

North Country Office: 535 Bay Road, Queensbury, New York 12804, Phone: (518) 812-0513

THE Chazen COMPANIES
Engineers/Surveyors
Planners
Environmental Scientists
Landscape Architects

ALL RIGHTS RESERVED. COPY OR REPRODUCTION OF THIS PLAN OR ANY PARTIAL THEREOF IS PROHIBITED WITHOUT THE WRITTEN PERMISSION OF THE DESIGN ENGINEER, SURVEYOR, OR ARCHITECT.

UNAUTHORIZED ALTERATION OR ADDITION TO A SURVEY MAP BEARING A LICENSED ENGINEER'S OR ARCHITECT'S OR LANDSCAPE ARCHITECT'S OR LAND SURVEYOR'S SEAL IS A VIOLATION OF SECTION 7209 OF THE NEW YORK STATE EDUCATION LAW. ALTERATIONS TO PLANS AND DATA OF ALTERATION, WHICH BEAR THE APPROPRIATE SEAL, SIGNATURE AND DATE OF ALTERATION, ARE NOT CONSTRUED AS A VIOLATION OF SECTION 7209 OF THE NEW YORK STATE EDUCATION LAW. THIS SURVEY MAP IS NOT TO BE USED FOR THE SALE OF ANY PARTS OF THE PROPERTY, AND CONFIRMED WITH THE MINIMUM STANDARD OF PRACTICE ADOPTED BY THE NEW YORK STATE ASSOCIATION OF PROFESSIONAL LAND SURVEYORS.