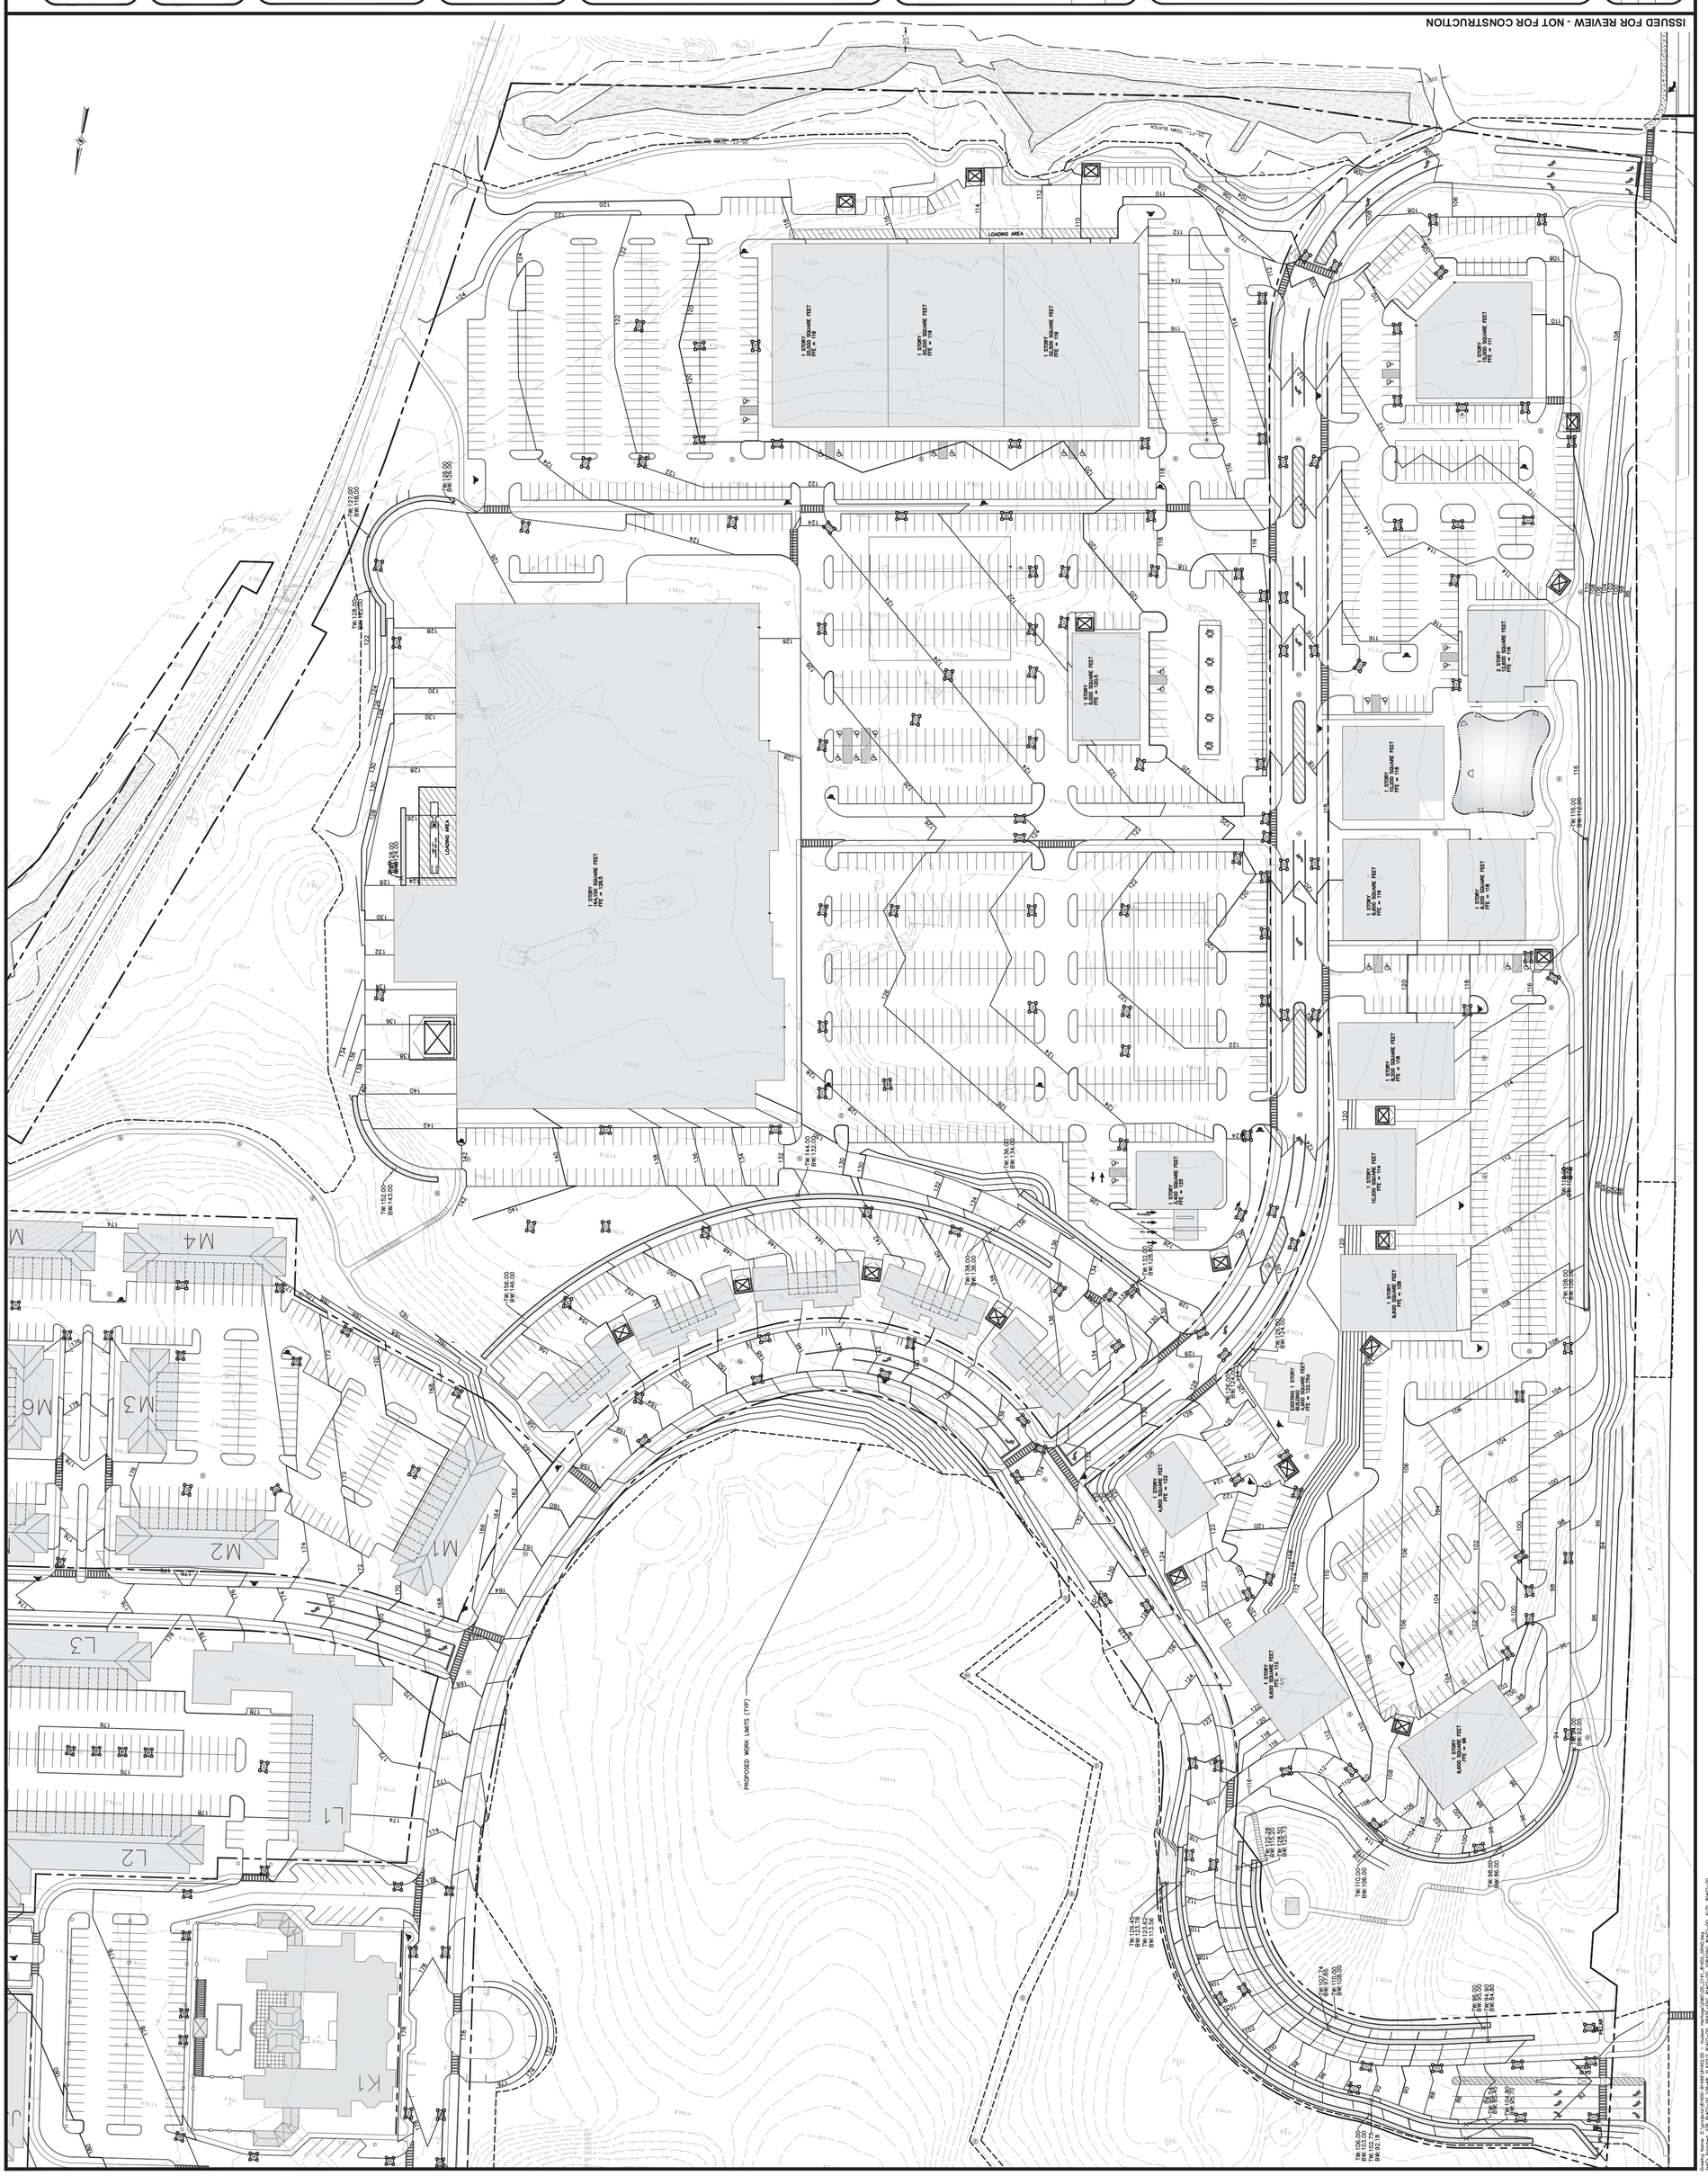

ISSUED FOR REVIEW - NOT FOR CONSTRUCTION
HUDSON HERITAGE
GRADING AND EROSION AND SEDIMENT CONTROL PLAN 'A'
TOWN OF POUGHKEEPSIE, DUTCHESS COUNTY, NEW YORK
drawn C.L.
checked
date 02/12/16
scale 1"=50'
project no. 81402.00
sheet no. C141
CHAZEN ENGINEERING, LAND SURVEYING
LANDSCAPE ARCHITECTURE CO., D.P.C.
Office locations:
Dutchess County Office: 21 Fox Street Poughkeepsie, New York 12601 Phone: (845) 454-3980
Capital District Office: 547 River Street Troy, New York 12180 Phone: (518) 272-0055
Nevis County Office: 375 Bay Road Queensbury, New York 12804 Phone: (518) 812-0513
THE Chazen COMPANIES
Engineers/Surveyors
Planners
Environmental Scientists
Landscape Architects
LOADING AREA
PROPOSED WORK LIMITS (TYP)