ISSUED FOR REVIEW - NOT FOR CONSTRUCTION

HUDSON HERITAGE

GRADING AND EROSION AND SEDIMENT CONTROL PLAN 'C'

TOWN OF POUGHKEEPSIE, DUTCHESS COUNTY, NEW YORK

drawn	checked
GDA	BGDK
date	scale
05/27/16	1" = 40'
project no.	
814102.00	
sheet no.	
C143	

rev.	date	description
1	09/06/16	REVISED PER DOS COMMENTS

CHAZEN ENGINEERING, LAND SURVEYING
LANDSCAPE ARCHITECTURE CO., D.P.C.

Office Locations:
Poughkeepsie, New York 12601 (845) 454-3980
21 Fox Street
Albany County Office
Saratoga Springs, New York 12866 (518) 812-0513
Suite 101
Capital District Office
Rensselaer, New York 12144 (518) 273-0055
Phone:
375 Red Mill Road
Mid-Hudson Office
Phone:

THE Chazen COMPANIES
Engineers/Surveyors/Planners
Environmental/Scientists
Landscape Architects

ALL RIGHTS RESERVED. COPY OR REPRODUCTION OF THIS PLAN OR ANY PORTION THEREOF IS PROHIBITED WITHOUT THE WRITTEN PERMISSION OF THE CHAZEN COMPANIES. CHAZEN, OR ARCHITECT. ALTERATION OF THIS DRAWING IS A VIOLATION OF NEW YORK STATE LAW. ANY ALTERATION IN A P.E. MUST BE INDICATED THEREON AND BEAR THE ANNOTATION SEAL SIGNATURE AND DATE OF ALTERATION.

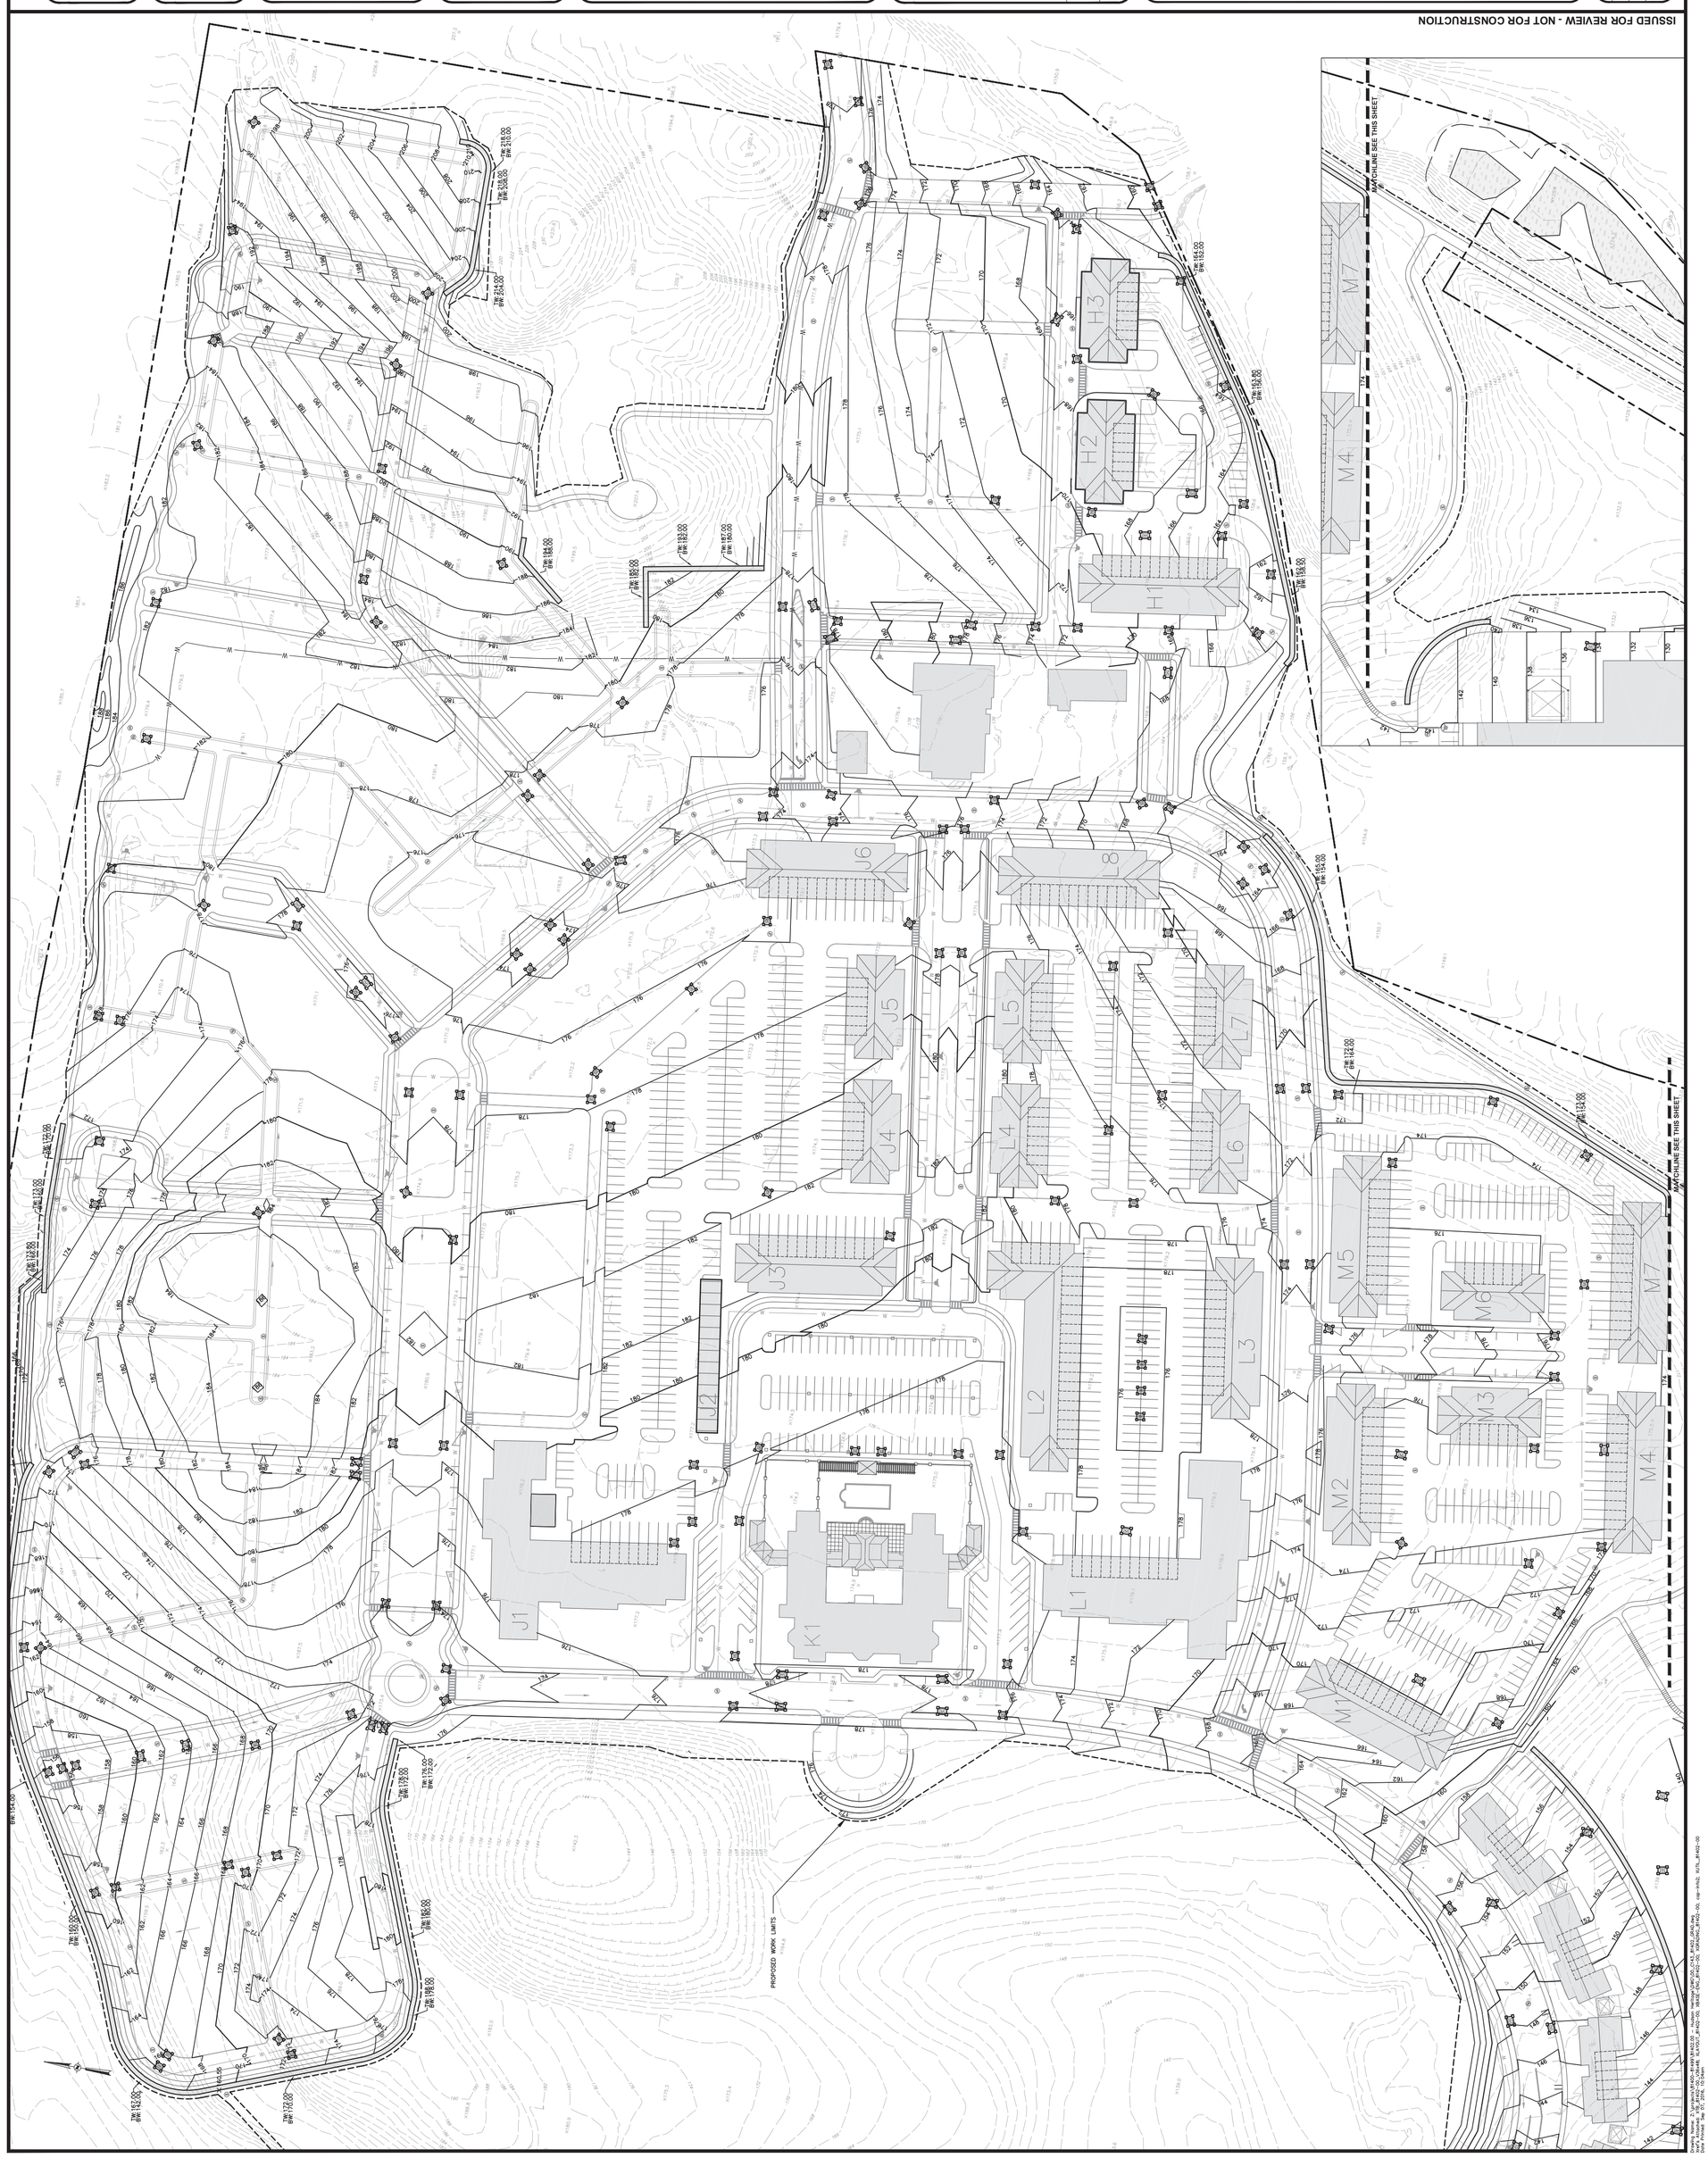

Drawing Name: T:\projects\814102-814103.01 - Hudson Heritage\CAD\C143_814102_GRAD.dwg
Date Plotted: Sep 07, 2016, 10:54am