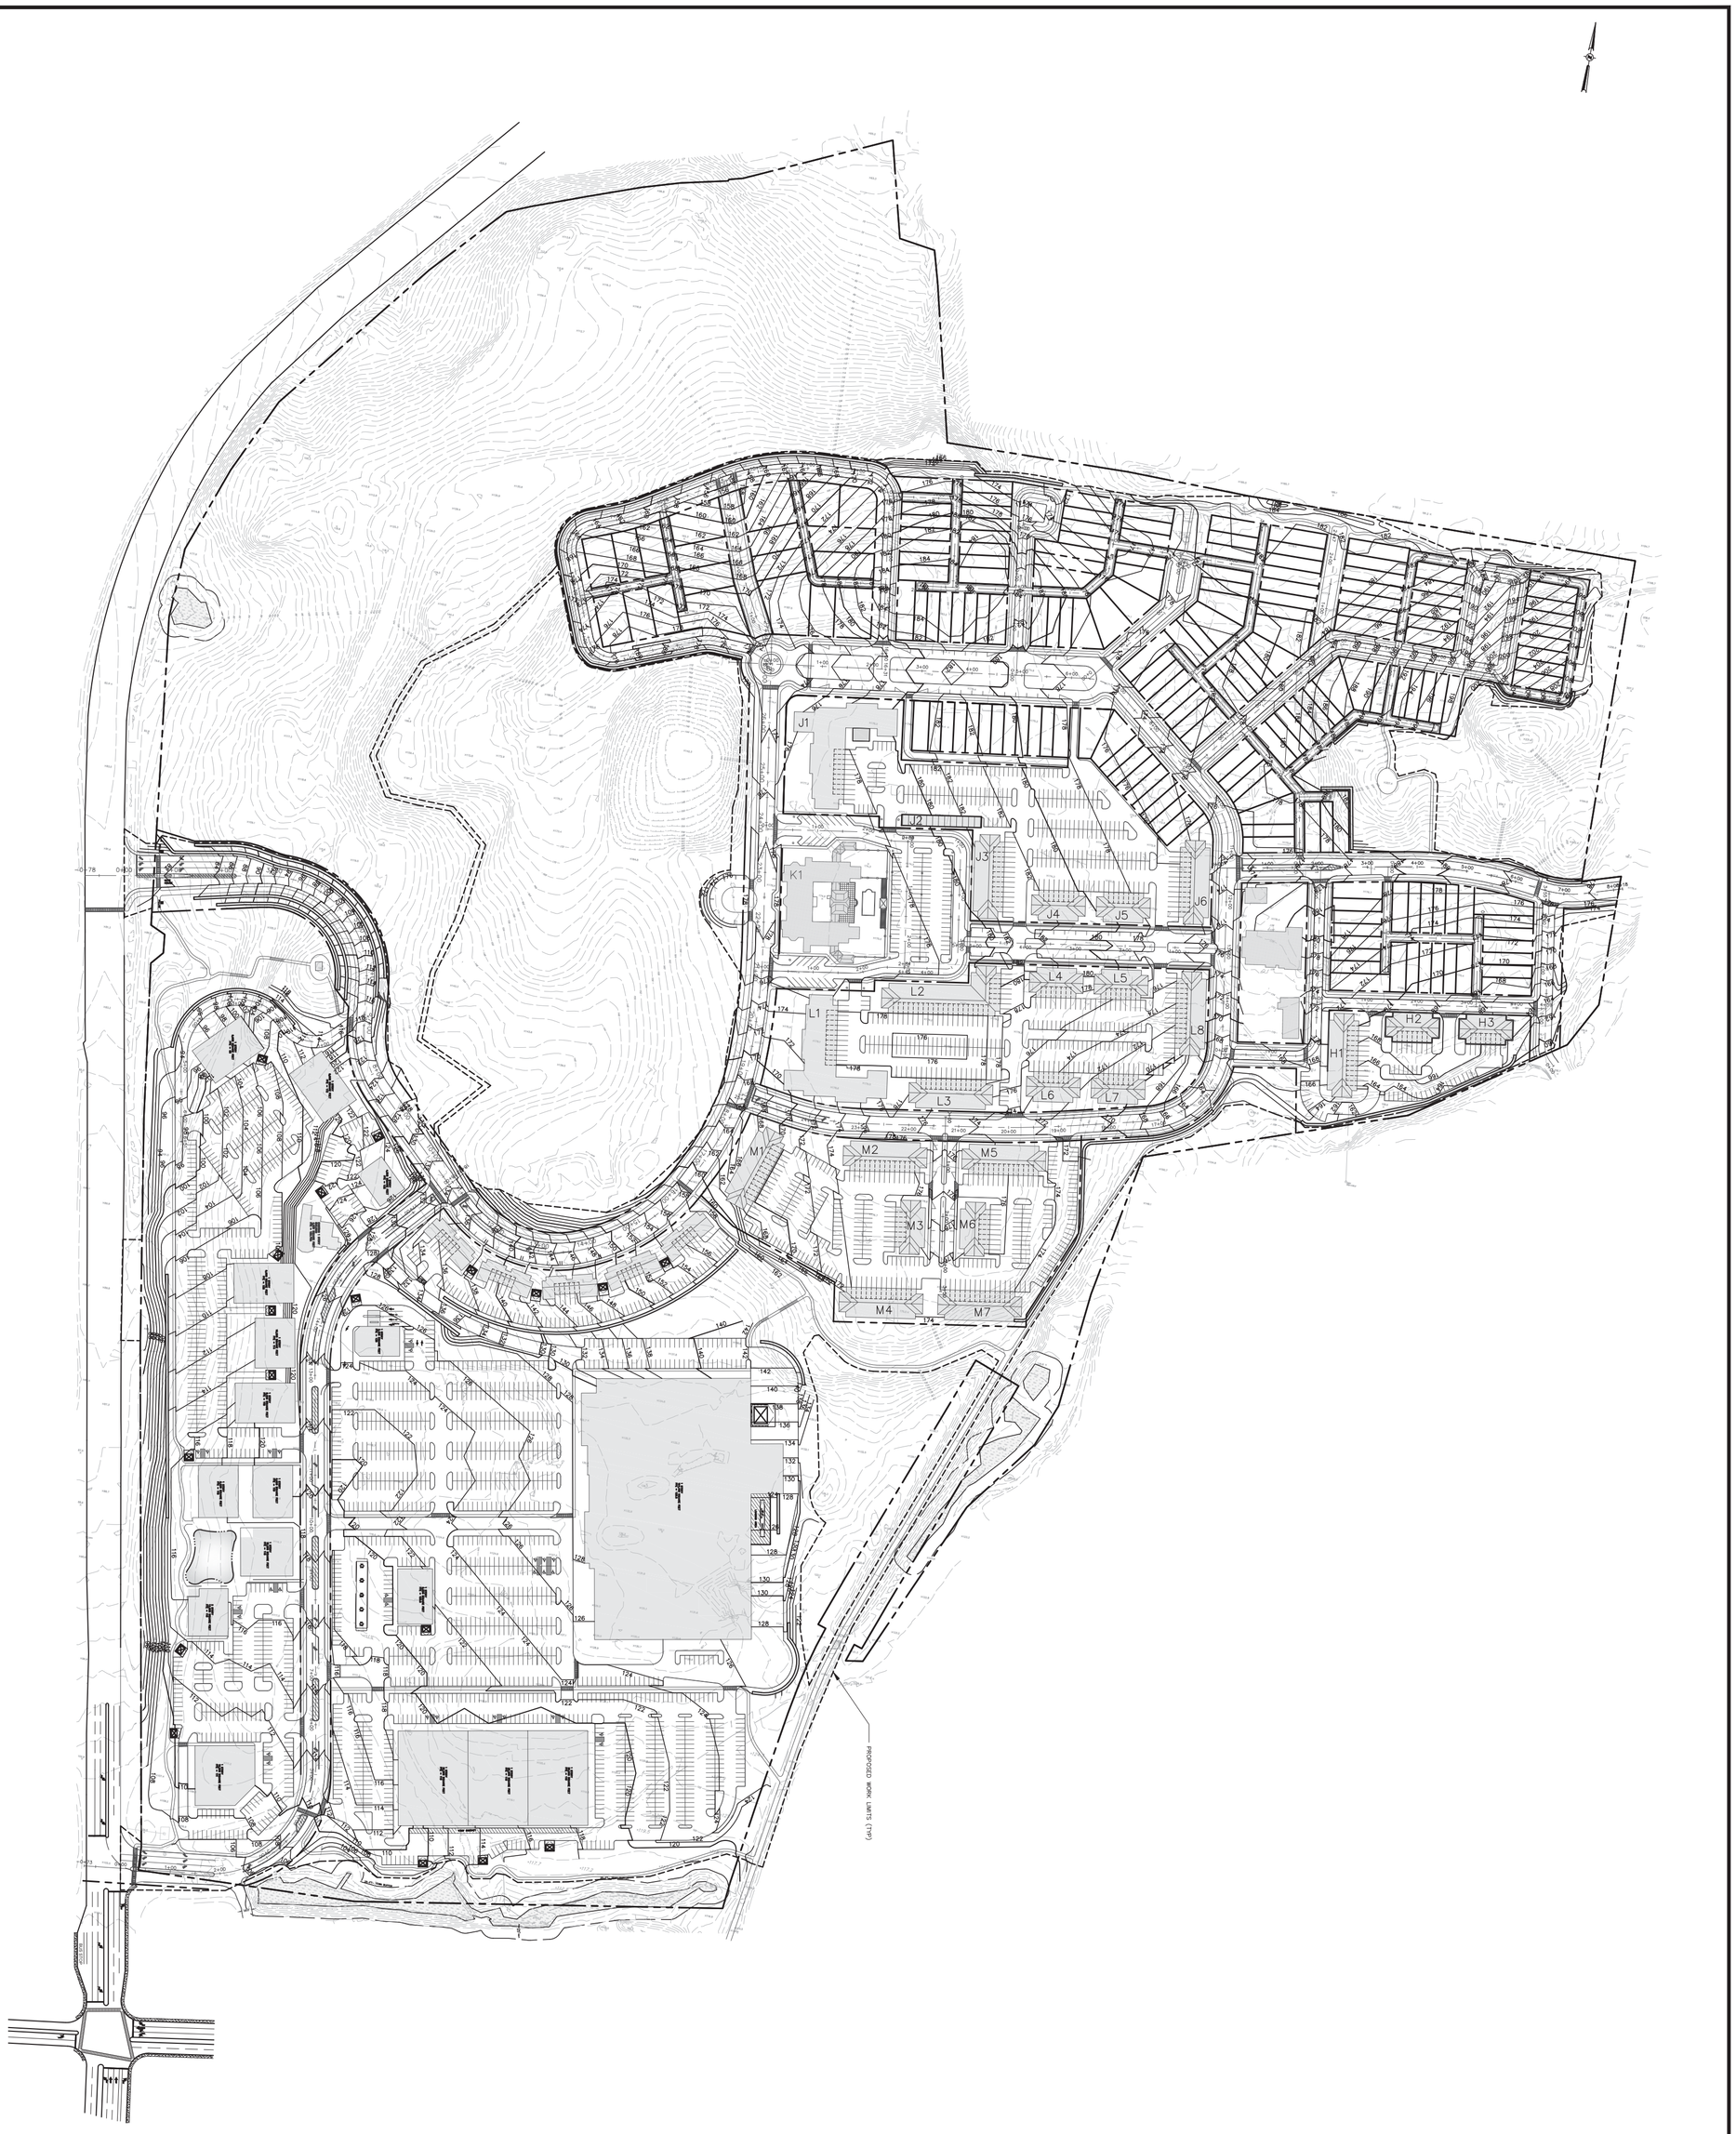

ISSUED FOR REVIEW - NOT FOR CONSTRUCTION

drawn	CJL
checked	
date	02/12/16
scale	1"=100'
project no.	81402.00
sheet no.	C140

HUDSON HERITAGE

OVERALL GRADING AND EROSION AND SEDIMENT CONTROL PLAN

TOWN OF POUGHKEEPSIE, DUTCHESS COUNTY, NEW YORK

rev.	date	description
1	09/06/16	REVISED PER DEIS COMMENTS

CHAZEN ENGINEERING, LAND SURVEYING & LANDSCAPE ARCHITECTURE CO., D.P.C.

Office Locations:

Dutchess County Office:
21 Fox Street
Poughkeepsie, New York 12601
Phone: (845) 454-3980

Capital District Office:
547 River Street
Troy, New York 12180
Phone: (518) 273-0055

North Country Office:
375 Bay Road
Queensbury, New York 12804
Phone: (518) 812-0513

THE Chazen COMPANIES®
Engineers/Surveyors
Planners
Environmental Scientists
Landscape Architects

ALL RIGHTS RESERVED. COPY OR REPRODUCTION OF THIS PLAN OR ANY PORTION, THEREOF IS PROHIBITED WITHOUT THE WRITTEN PERMISSION OF THE DESIGN ENGINEER, SURVEYOR, OR ARCHITECT.

ALTERATION OF THIS DRAWING, EXCEPT BY A LICENSED P.E. IS ILLEGAL. ANY ALTERATION BY A P.E. MUST BE INDICATED AND BEAR THE APPROPRIATE SEAL, SIGNATURE AND DATE OF ALTERATION.