ISSUED FOR REVIEW - NOT FOR CONSTRUCTION

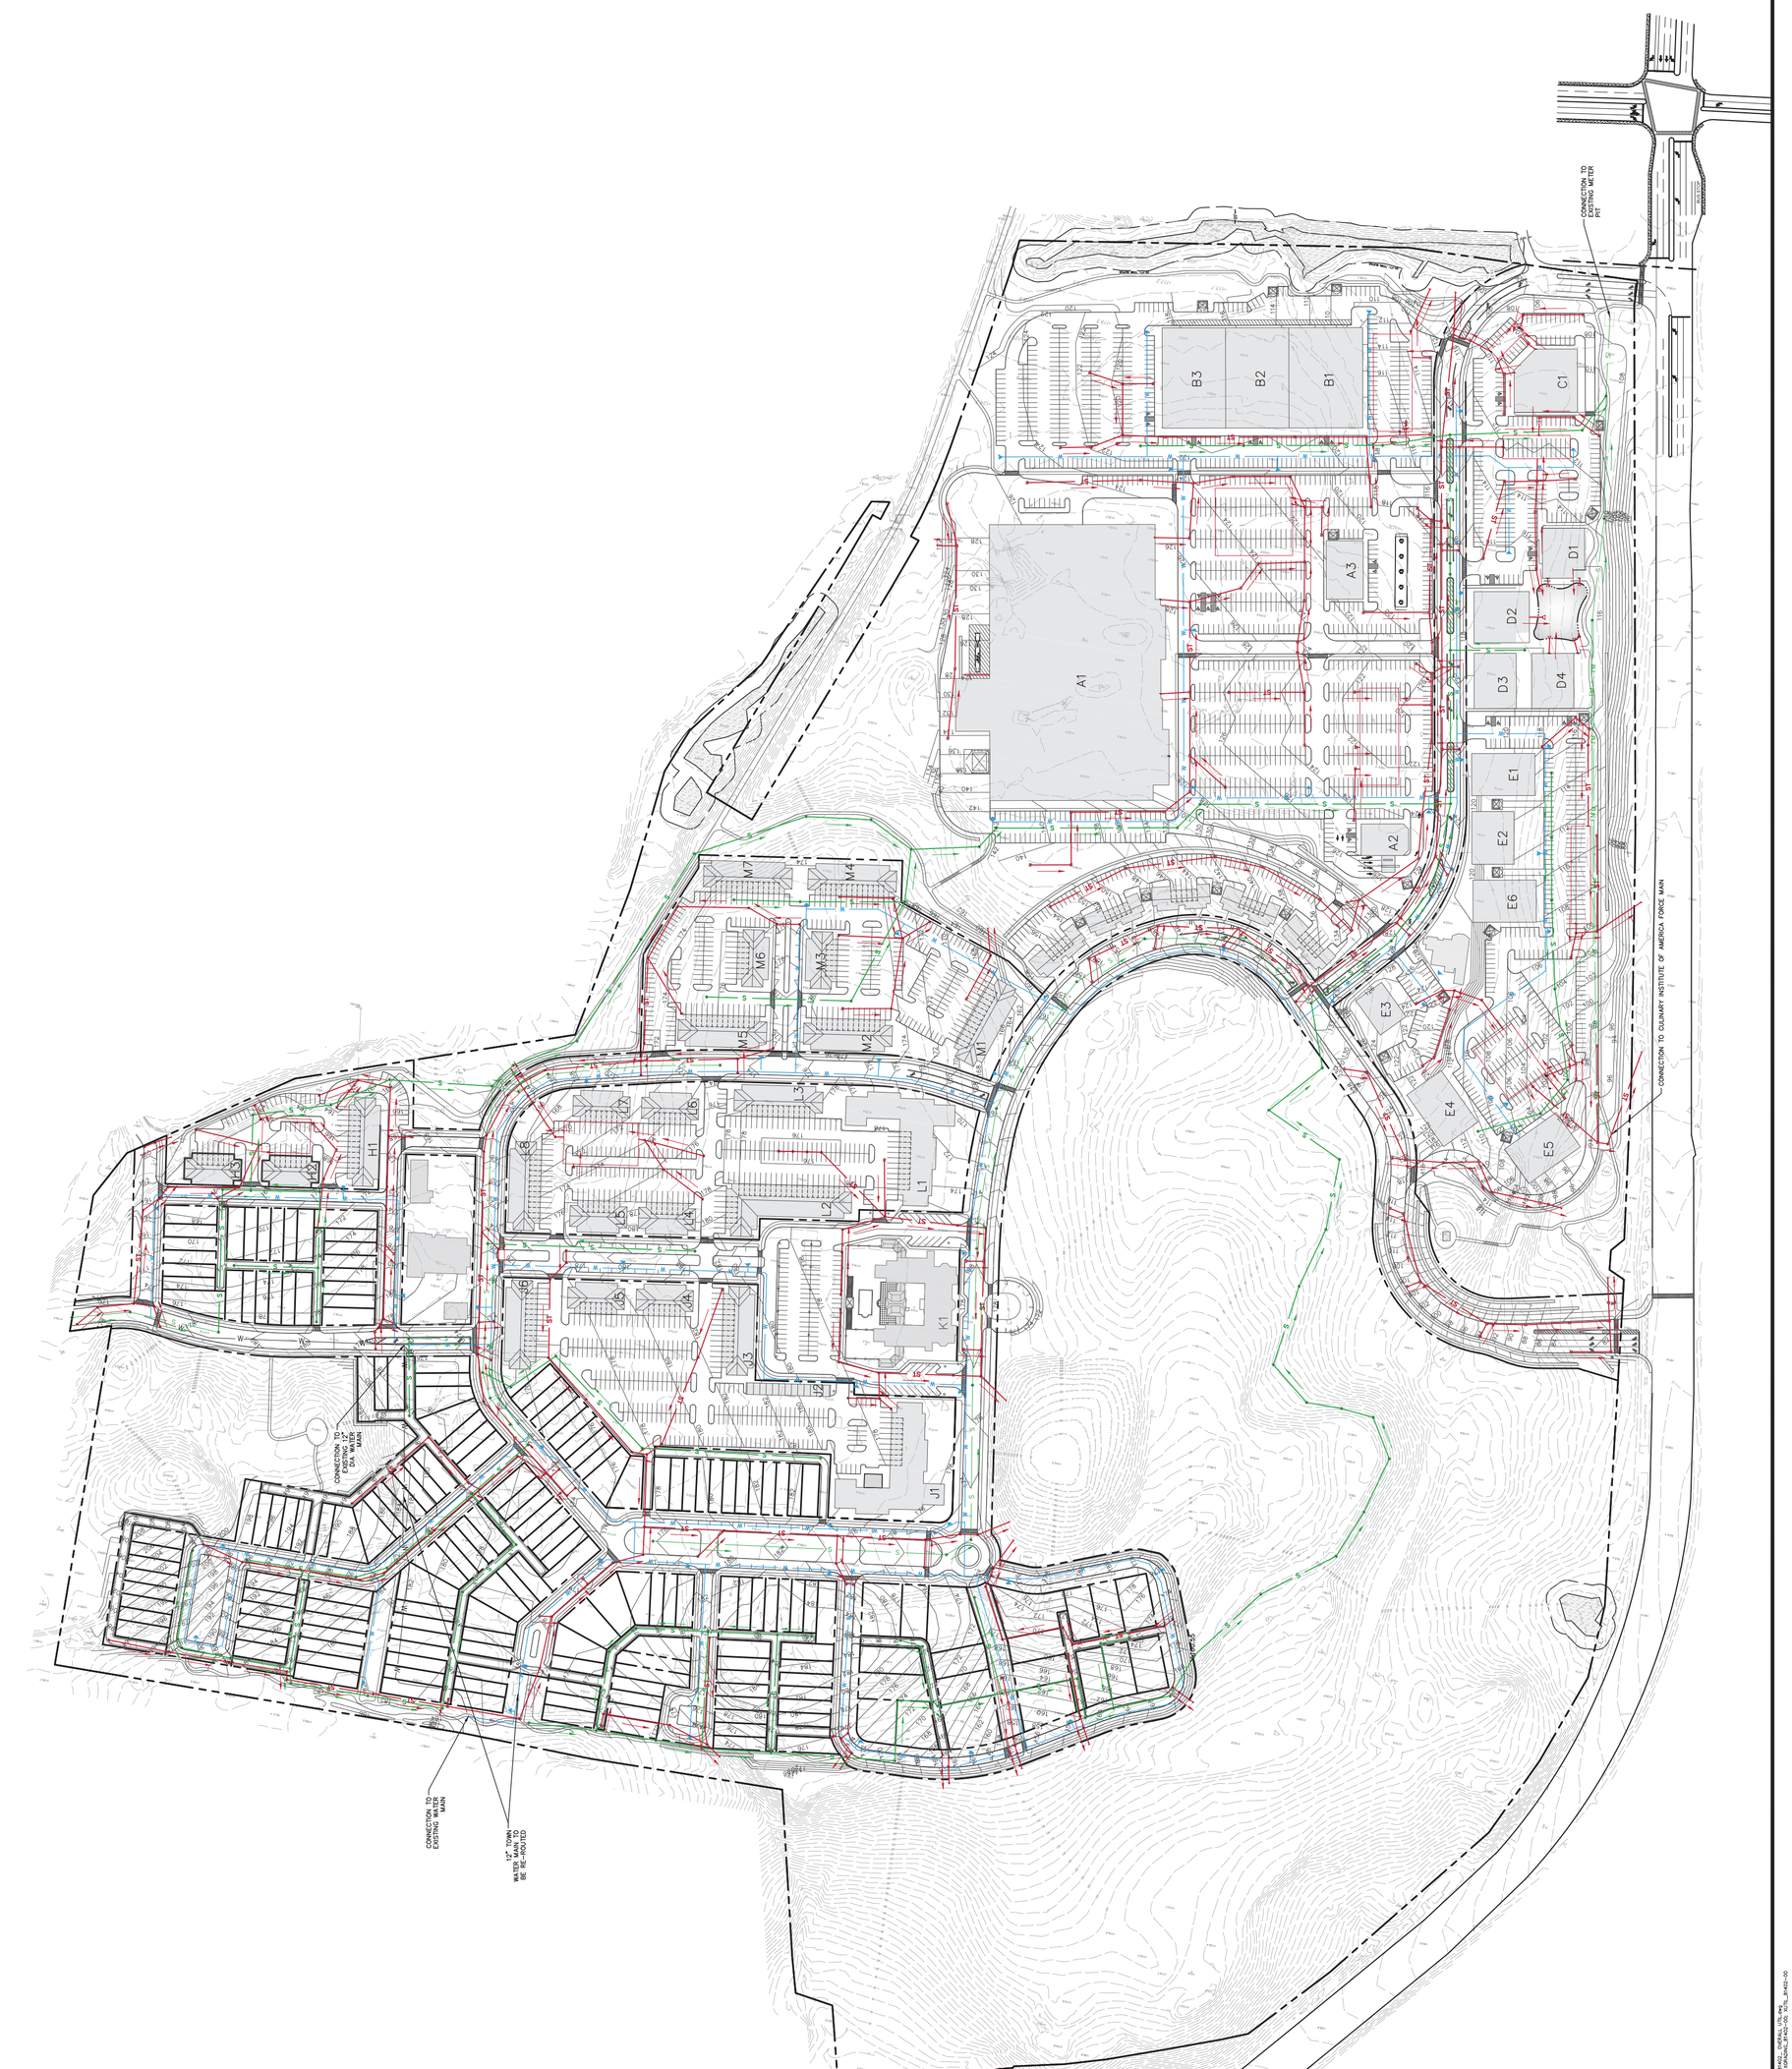


HUDSON HERITAGE

# OVERALL UTILITY PLAN

TOWN OF POUGHKEEPSIE, DUTCHESS COUNTY, NEW YORK

| | |
|---|---|
| drawn | |
| checked | |
| date | 02/12/16 |
| scale | 1"=100' |
| project no. | 81402.00 |
| sheet no. | C160 |

| rev. | date | description |
|---|---|---|
| 1 | 09/06/16 | REVISED PER DOS COMMENTS |

CHAZEN ENGINEERING, LAND SURVEYING
LANDSCAPE ARCHITECTURE CO., D.P.C.

*Office Locations:*

*Dutchess County Office:*
21 Fox Street
Poughkeepsie, New York 12601
Phone (845) 454-3980

*Capital District Office:*
547 River Street
Troy, New York 12180
Phone (518) 273-0055

*North Country Office:*
375 Bay Road
Queensbury, New York 12804
Phone (518) 812-0513

THE Chazen COMPANIES
Engineers/Surveyors
Planners
Environmental Scientists
Landscape Architects

ALL RIGHTS RESERVED. COPY OR REPRODUCTION OF THIS PLAN IN ANY FORMOUT, THEREOF IS PROHIBITED WITHOUT THE WRITTEN PERMISSION OF THE DESIGN ENGINEER, SURVEYOR, OR ARCHITECT.
ALTERATION OF THIS DRAWING, EXCEPT BY A LICENSED P.E. IS ILLEGAL. ANY ALTERATION BY A P.E. MUST BE INDICATED AND BEAR THE APPROPRIATE SEAL, SIGNATURE AND DATE OF ALTERATION.