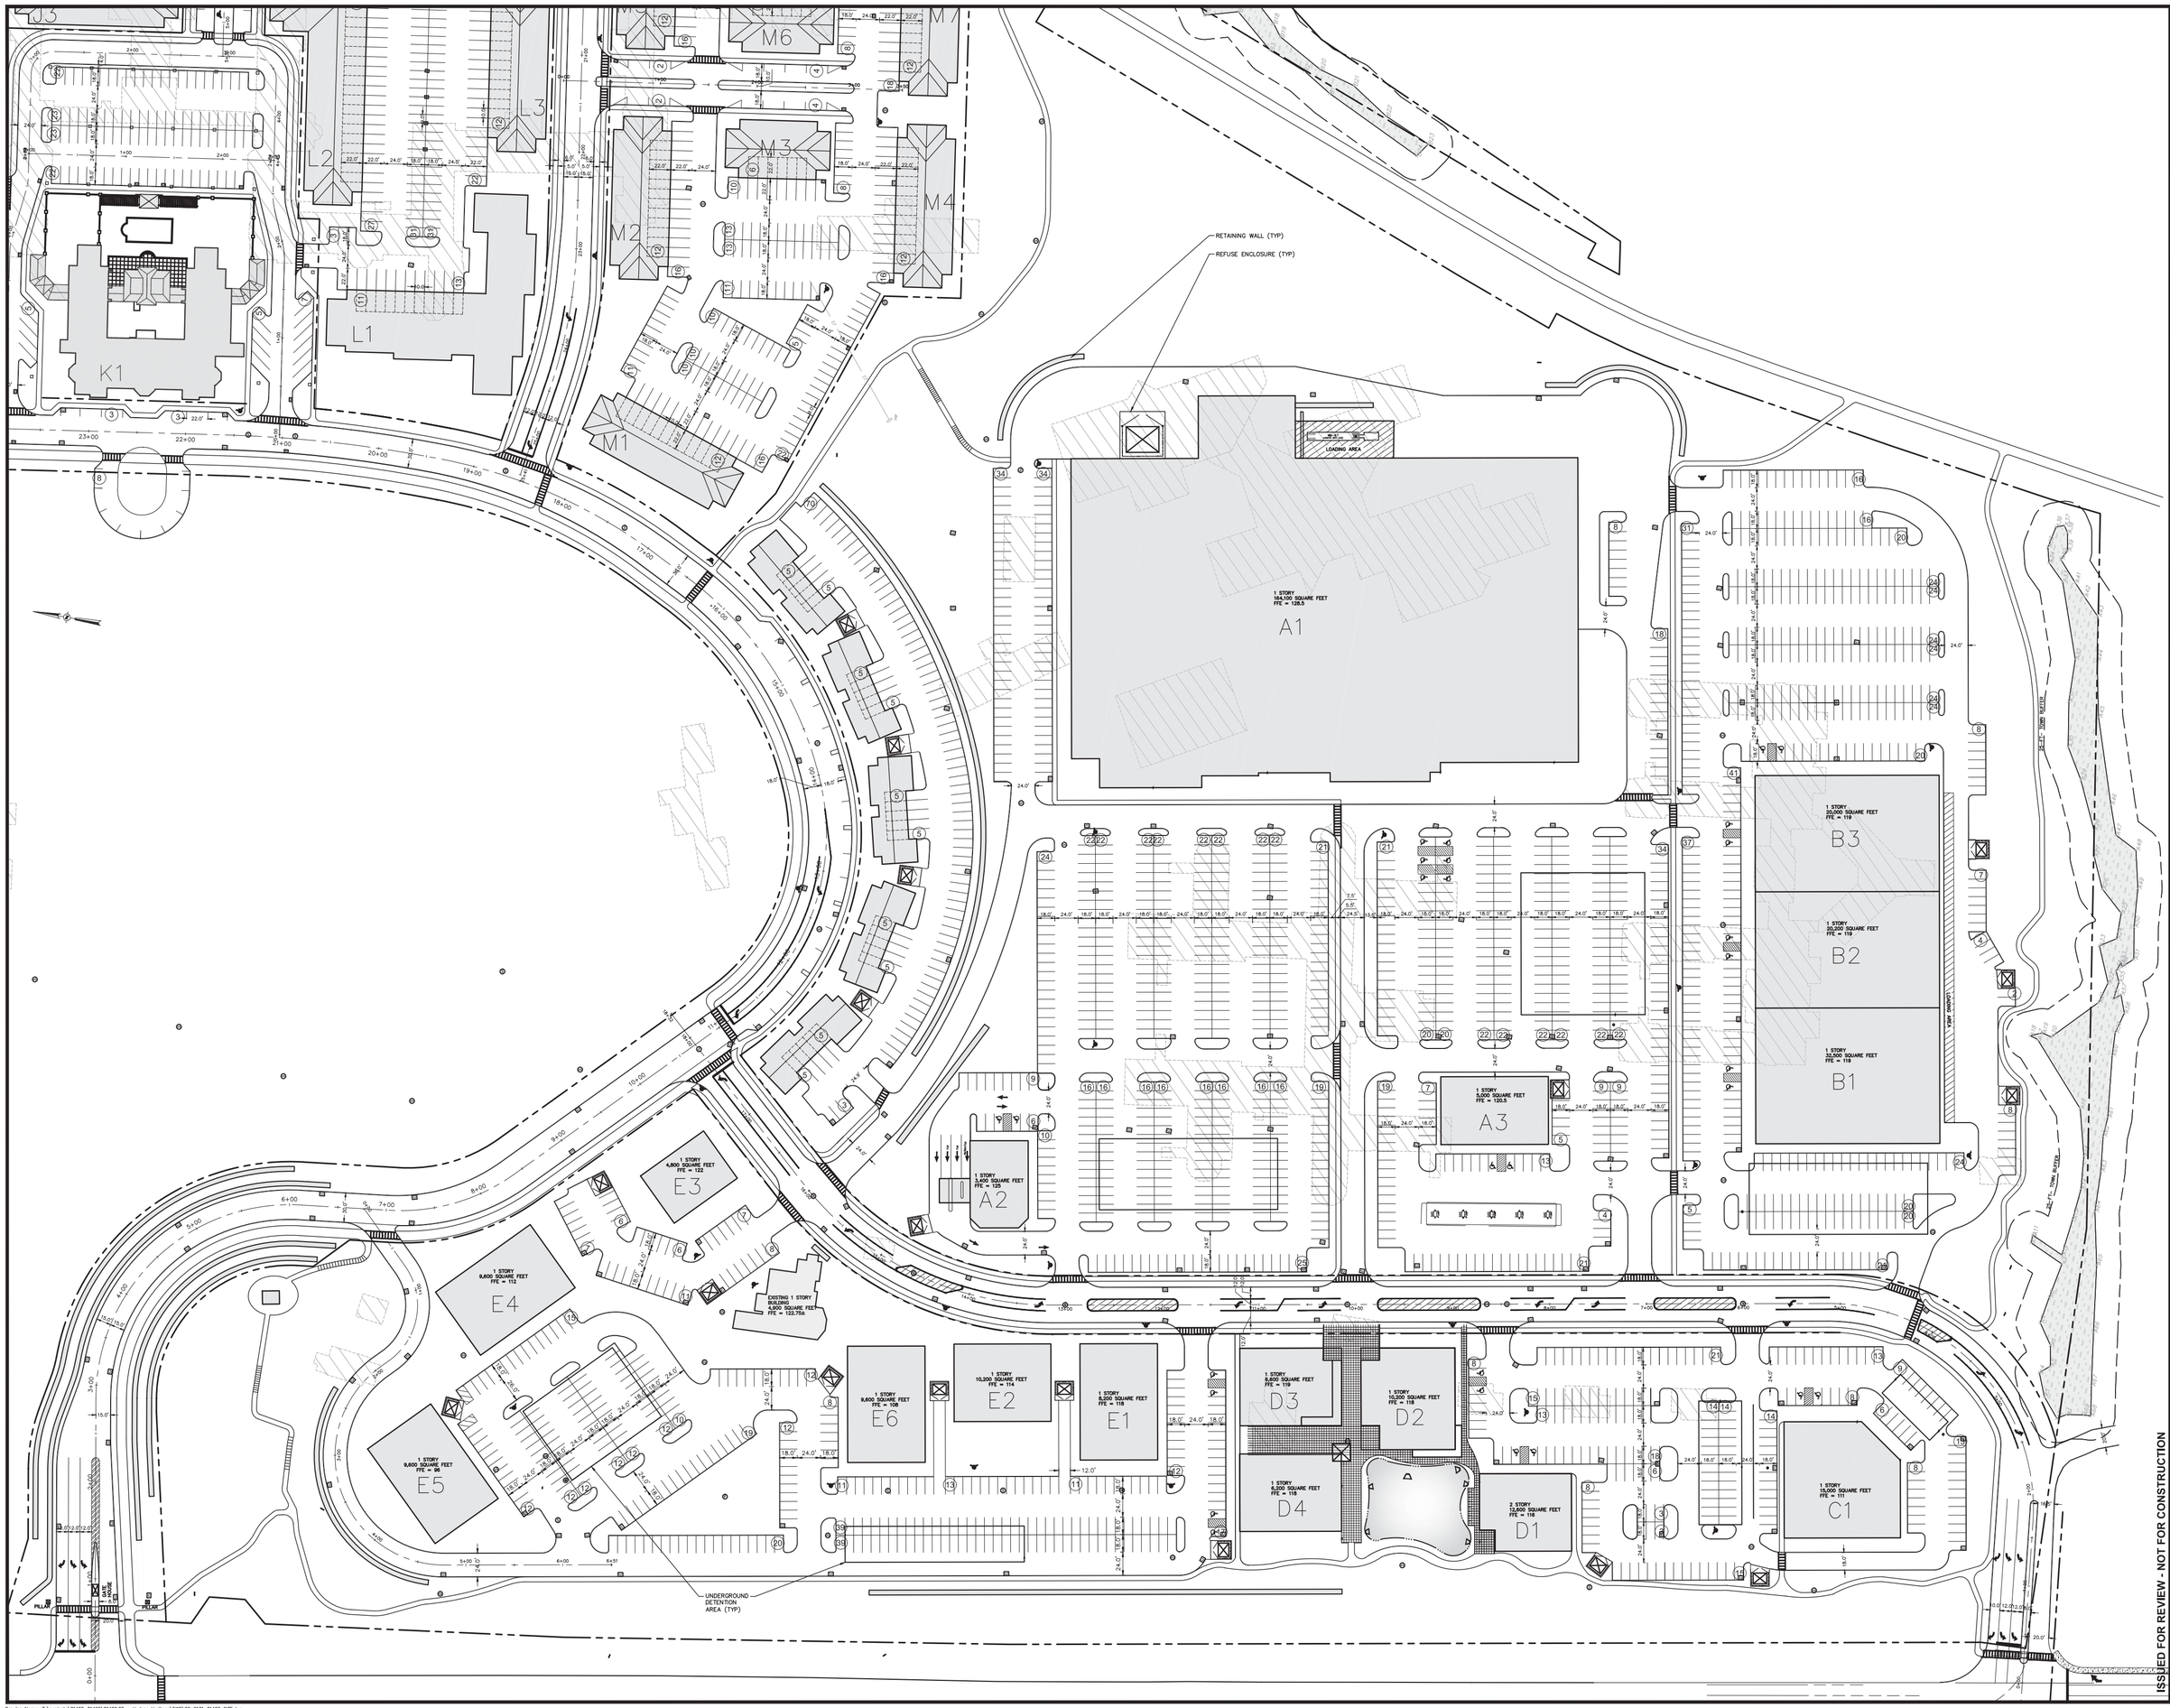

ISSUED FOR REVIEW - NOT FOR CONSTRUCTION

REV.	DATE	DESCRIPTION
1	09/16/15	REVISED FOR TOWN COMMENTS

ALL RIGHTS RESERVED. COPY OR REPRODUCTION OF THIS DOCUMENT IN WHOLE OR IN PART IN ANY FORM OR BY ANY MEANS, ELECTRONIC OR MECHANICAL, INCLUDING BY PHOTOCOPYING, RECORDING OR BY ANY INFORMATION STORAGE AND RETRIEVAL SYSTEM, IS PROHIBITED WITHOUT THE WRITTEN PERMISSION OF THE COPYRIGHT OWNER.

ALTERATION OF THIS DRAWING, EXCEPT BY A LICENSED P.E. IS ILLEGAL. ANY ALTERATION BY A P.E. MUST BE INDICATED AND SEALED BY THE ALTERING ENGINEER. ADDITIONS MAY BE ADDED.

THE Chazen COMPANIES®
Engineers/Surveyors
Planners/Scientists
Environmental Scientists
Landscape Architects

CHAZEN ENGINEERING, LAND SURVEYING
& LANDSCAPE ARCHITECTURE CO., D.P.C.

Office Locations:

Poughkeepsie Office
21 Fox Hollow Road
Poughkeepsie, NY 12603
Phone: (845) 454-3980

Capital District Office
54 Ten Broeck Commons
Suite 300
Phone: (845) 272-5055

Albany County Office
375 Big Pond Road
Voorheesville, NY 12186
Phone: (518) 872-0513

HUDSON HERITAGE

SITE PLAN 'A'

TOWN OF POUGHKEEPSIE, DUTCHESS COUNTY, NEW YORK

drawn	checked
date 02/12/16	scale 1"=50'
project no. 81402.00	
sheet no. C131	

Drawing Name: Z:\projects\81400-81499\81402.00 - Hudson Heritage\DWG\00_C131_81402_SITE.dwg
Xrefs Attached: XTB_81402-00,XSB48; XLAYOUT_81402-00; XBASE-ENG_81402-00; XUTIL_81402-00; XGRADING_81402-00
Date Printed: Sep 14, 2016, 5:58pm