ISSUED FOR REVIEW - NOT FOR CONSTRUCTION

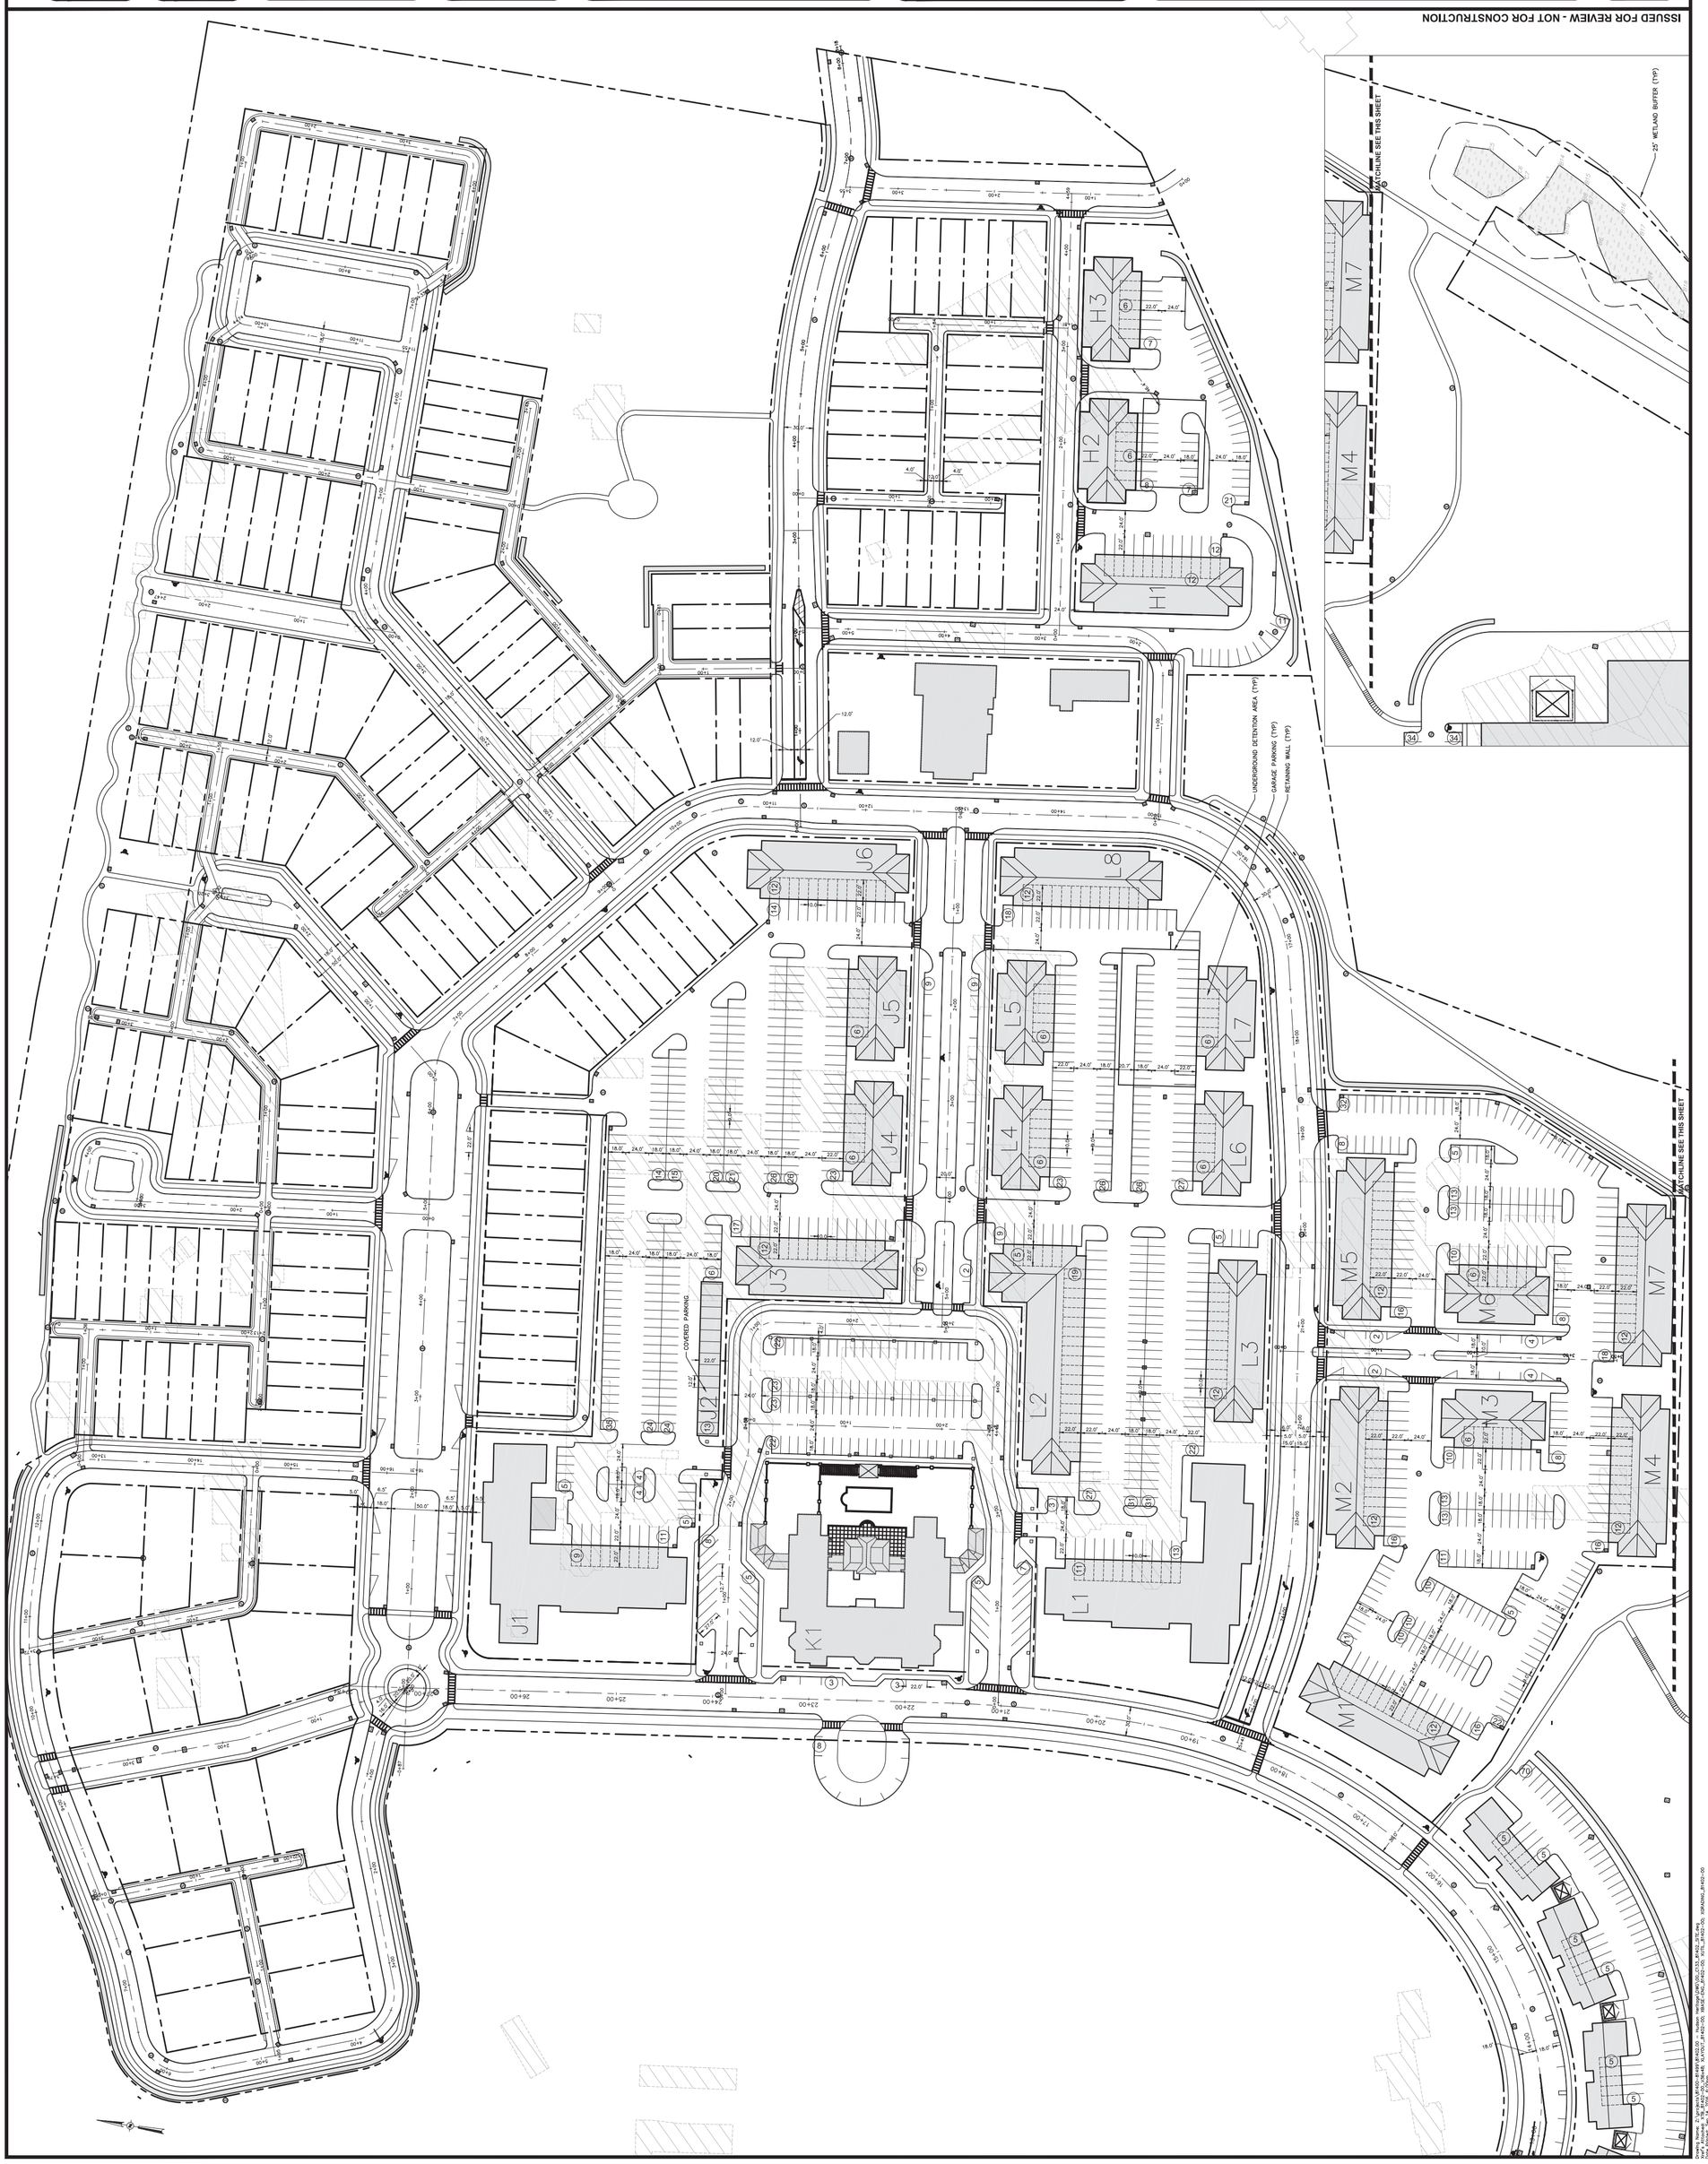

HUDSON HERITAGE

SITE PLAN 'C'

TOWN OF POUGHKEEPSIE, DUTCHESS COUNTY, NEW YORK

drawn | checked | date 02/27/18 | scale 1"=50' | project no. 81402.00 | sheet C133

rev.	date	description
1	09/06/18	REVISED PER DES COMMENTS

CHAZEN ENGINEERING, LAND SURVEYING
LANDSCAPE ARCHITECTURE CO., D.P.C.

Office Location:
Poughkeepsie County Office
Poughkeepsie, New York 12601
Phone: (845) 454-3980

Albany County Office
Capital District Office
1547 Alder Street
Troy, New York 12180
Phone: (518) 273-0055

Saratoga County Office
215 Ballard Street
Saratoga Springs, New York 12866
Phone: (518) 812-0513

THE Chazen COMPANIES
Engineers/Surveyors
Planners
Environmental Scientists
Landscape Architects

ALL RIGHTS RESERVED. COPY OR REPRODUCTION OF THIS PLAN, IN WHOLE OR IN PART, WITHOUT PERMISSION OF THE CHAZEN ENGINEERING, LAND SURVEYING, LANDSCAPE ARCHITECTURE, D.P.C. IS PROHIBITED. ANY ALTERATION OF A LICENSED PLAN IS A VIOLATION OF THE OPEN PUBLIC PROPERTY LAW. ANY ALTERATION OF A LICENSED PLAN IS ILLEGAL. ANY ALTERATION OR A PLAN BY ANYONE OTHER THAN THE LICENSED PROFESSIONAL WHOSE SEAL, SIGNATURE AND DATE APPEAR ON THE PLAN IS ILLEGAL. ANY ALTERATION OF THIS DRAWING, EXCEPT BY A LICENSED P.E. IS ALTERATION OF THE DESIGN EVIDENCE, SURVEYOR, OR ARCHITECT. REMOVAL OF THE SEAL, SIGNATURE, AND DATE OR ALTERATION MAY HAVE DAMAGED THE DESIGN EVIDENCE.