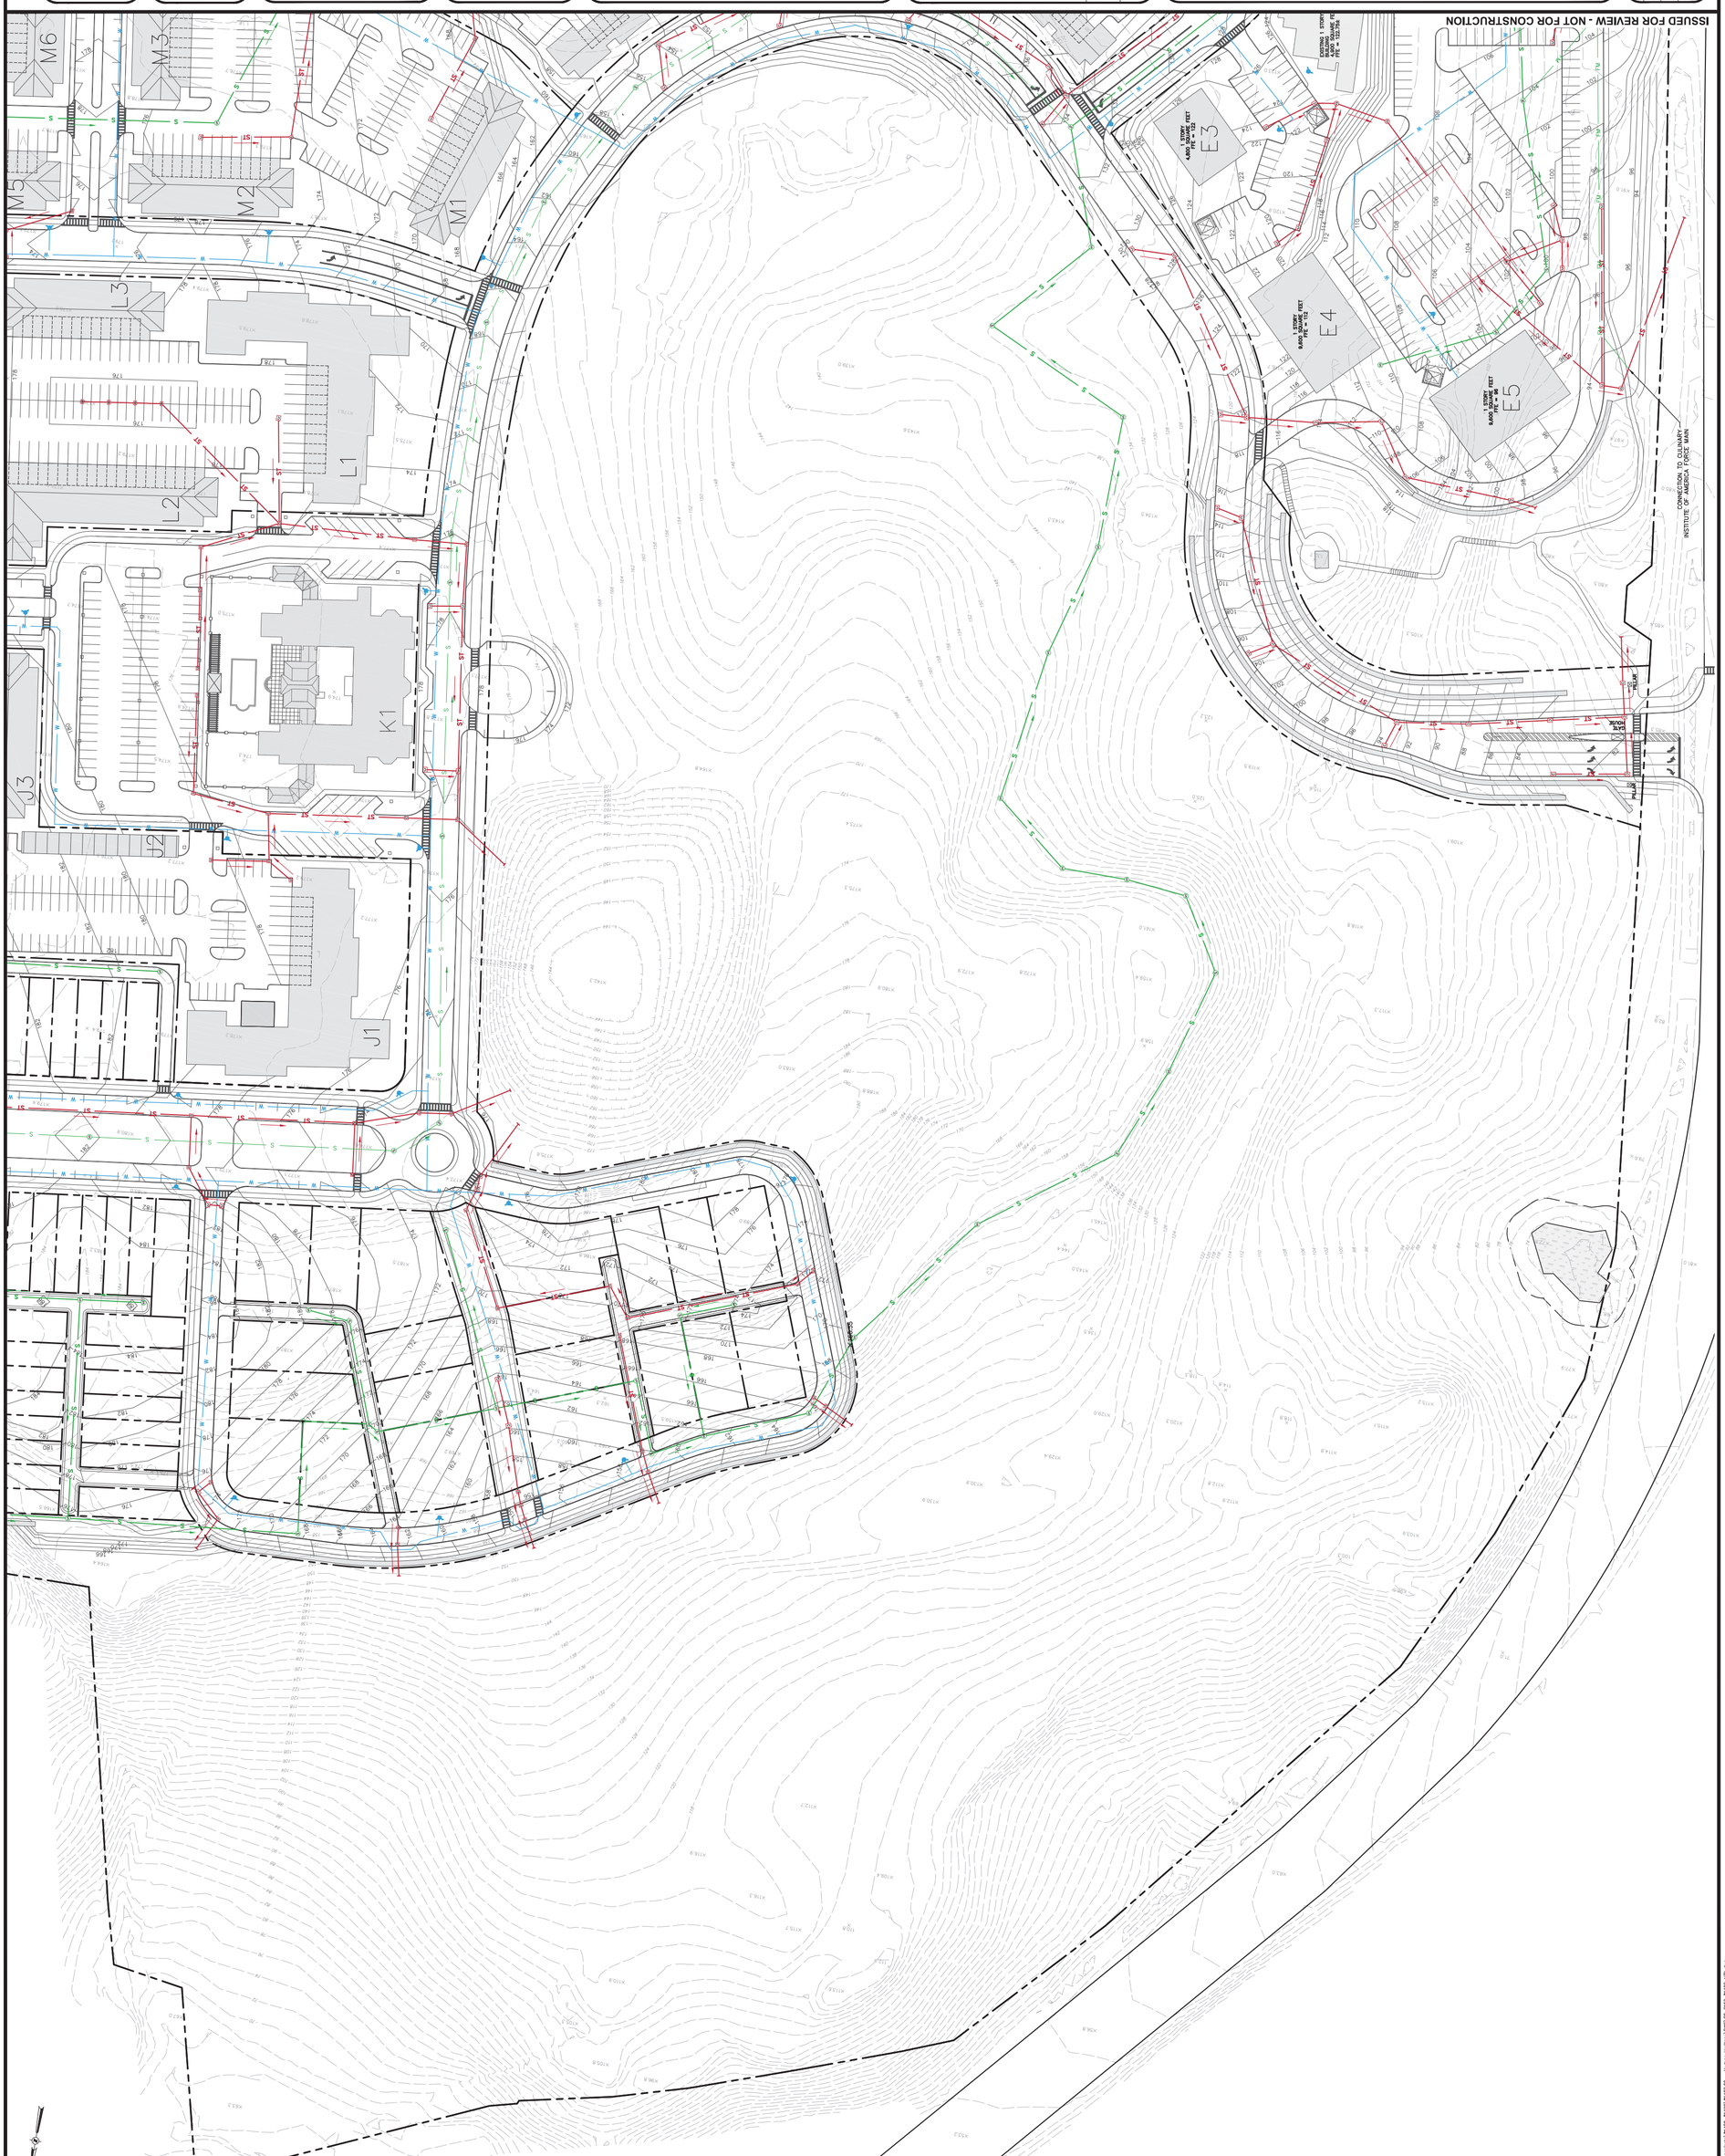

HUDSON HERITAGE

UTILITY PLAN 'B'

TOWN OF POUGHKEEPSIE, DUTCHESS COUNTY, NEW YORK

drawn	
date	02/12/16
project no.	81422.00
sheet no.	C162
checked	
scale	1"=50'

rev.	date	description
1	09/06/16	REVISED PER DOS COMMENTS

CHAZEN ENGINEERING, LAND SURVEYING
LANDSCAPE ARCHITECTURE CO., D.P.C.

Office Locations:
Dutchess County Office:
Poughkeepsie, New York 12601
Phone: (845) 454-3560

Capital District Office:
547 River Street
Troy, New York 12180
Phone: (518) 273-0055

Nassau County Office:
275 Broad Hollow
Oyster Bay, New York 11771
Phone: (516) 812-2053

THE Chazen COMPANIES
Engineers/Surveyors
Planners
Environmental Scientists
Landscape Architects

ALL RIGHTS RESERVED. COPY OR REPRODUCTION OF THIS PLAN IN ANY MANNER WITHOUT THE WRITTEN PERMISSION OF THE CHAZEN COMPANIES IS FORBIDDEN. ANY ALTERATION BY A PE MUST BE INDICATED AND BEAR THE APPROPRIATE SEAL, SIGNATURE AND DATE OF ALTERATION.