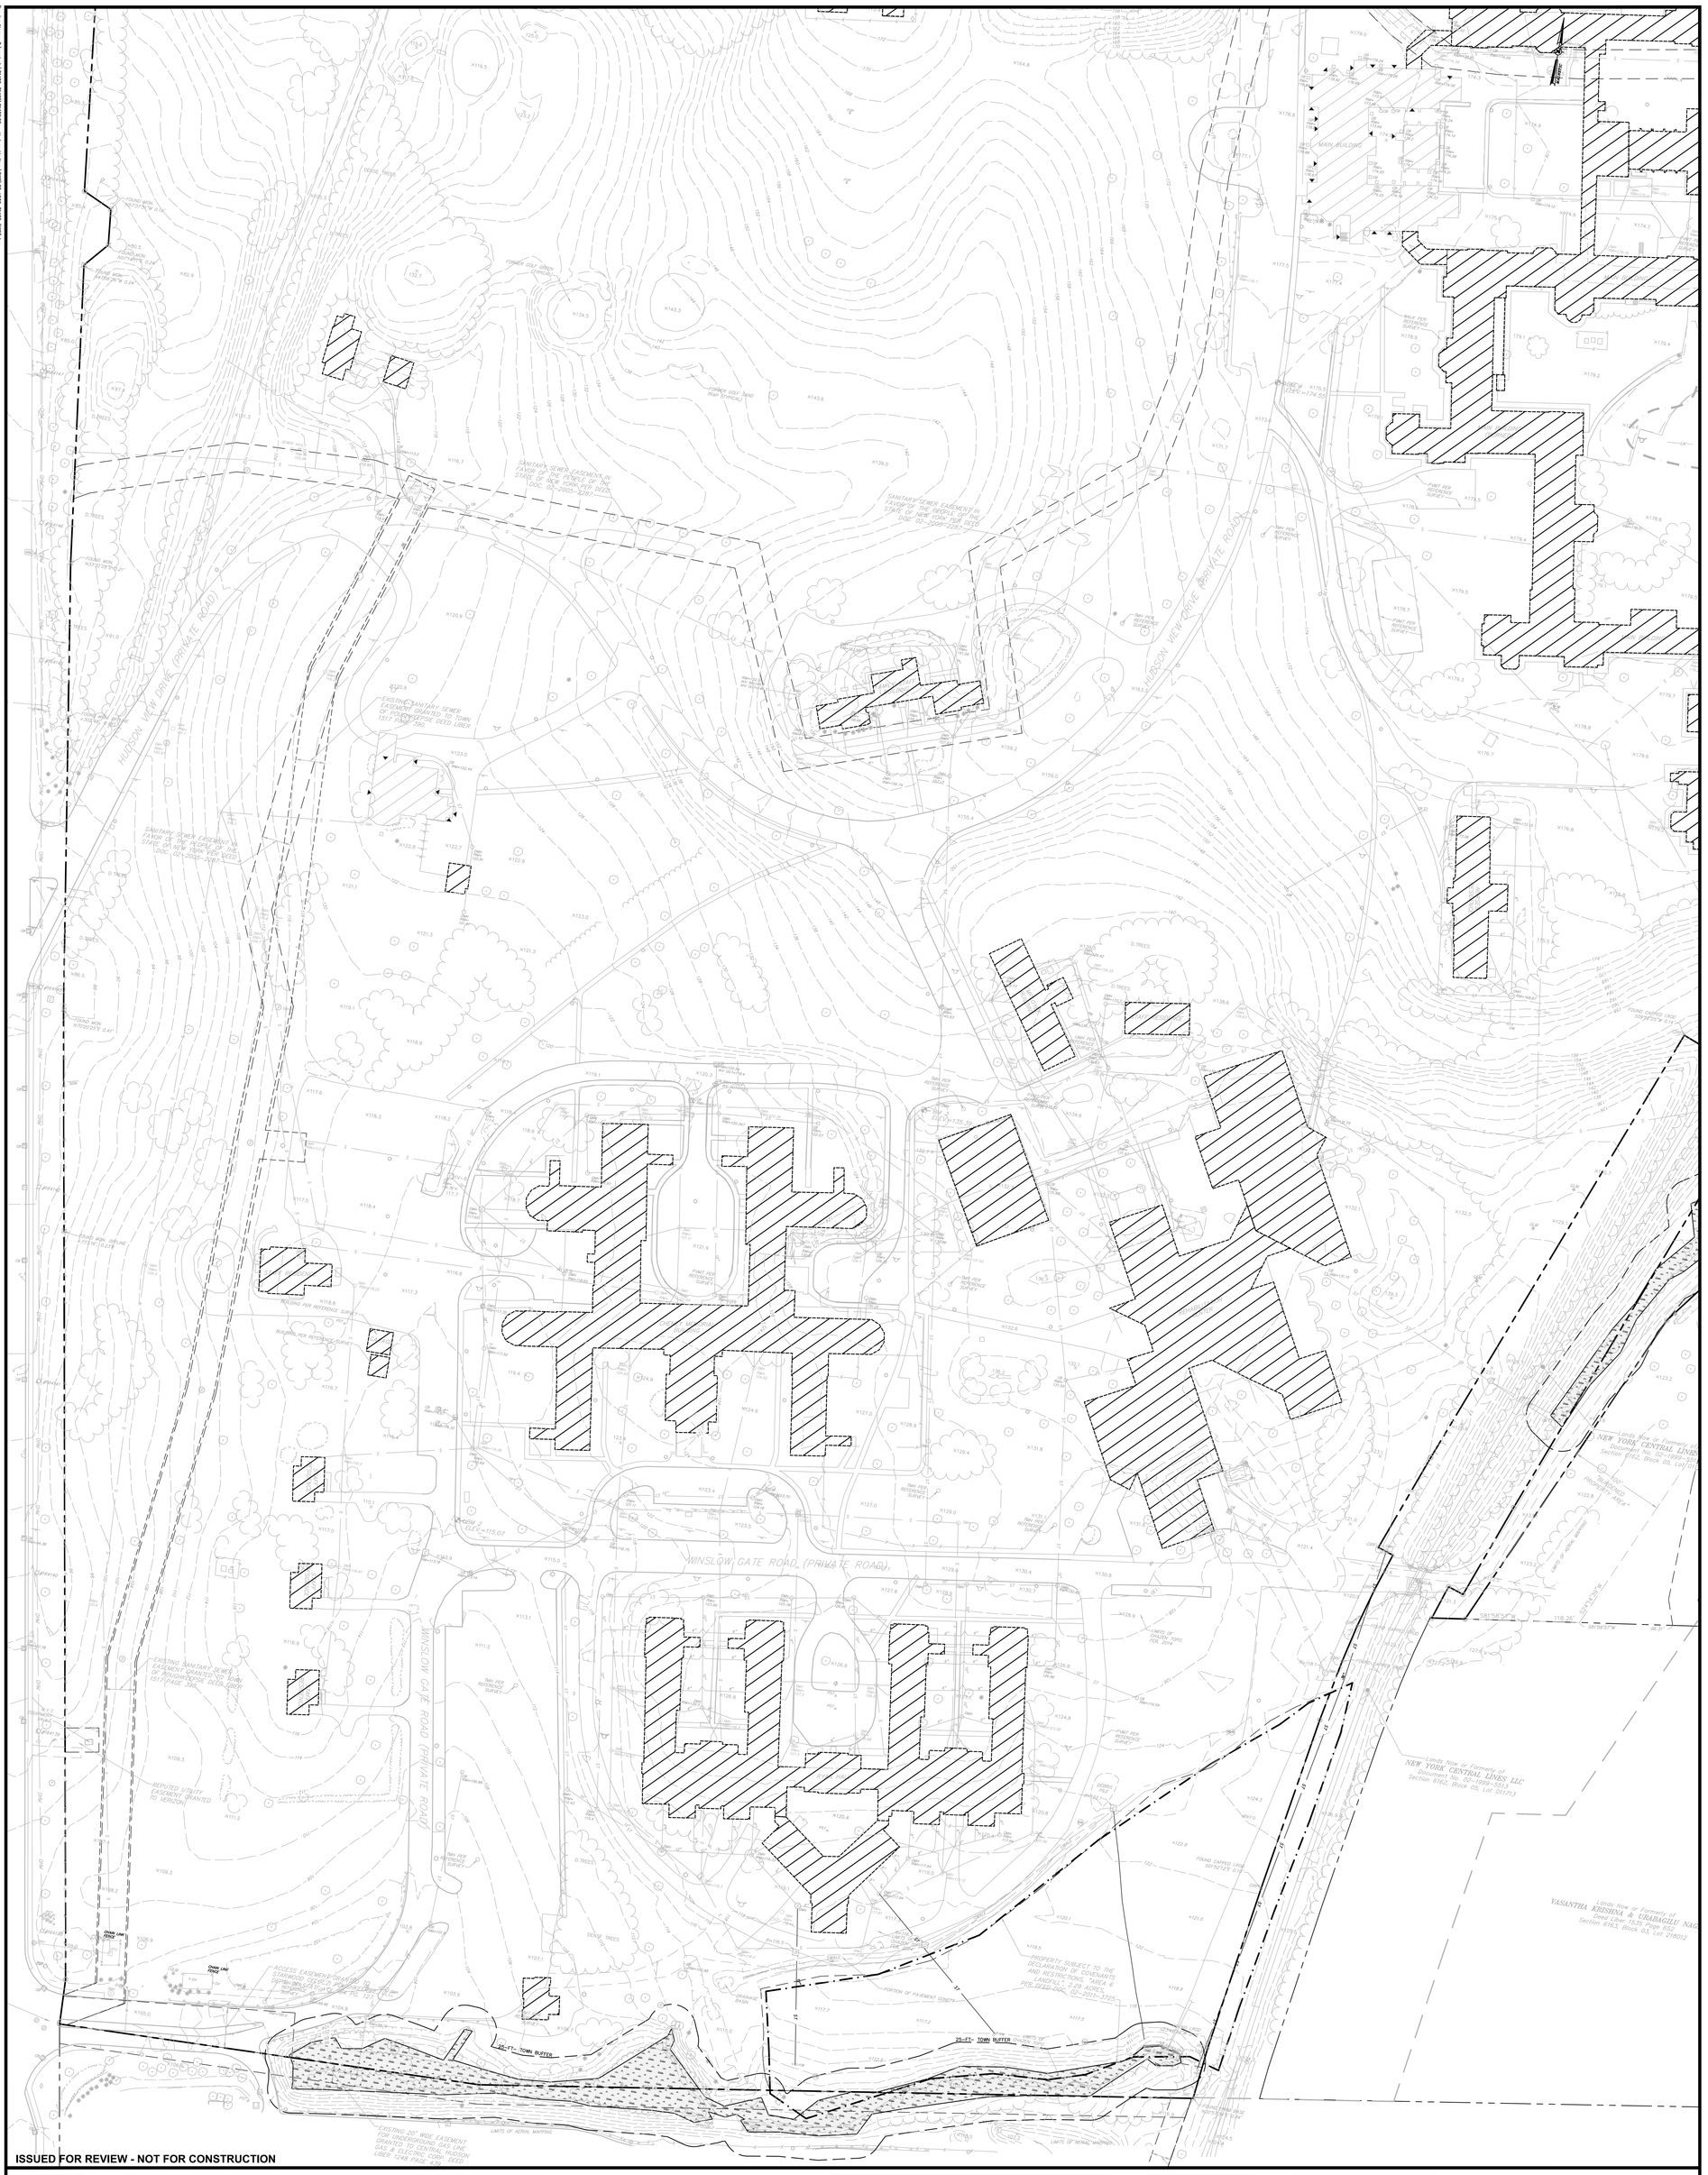

ISSUED FOR REVIEW - NOT FOR CONSTRUCTION

drawn	C.L.
checked	
date	02/12/16
scale	1"=50'
project no.	81402.00
sheet no.	V100

HUDSON HERITAGE

EXISTING CONDITIONS PLAN 'A'

TOWN OF POUGHKEEPSIE, DUTCHESS COUNTY, NEW YORK

rev.	date	description

CHAZEN ENGINEERING, LAND SURVEYING & LANDSCAPE ARCHITECTURE CO., D.P.C.

Office Locations:

Dutchess County Office: 21 Fox Street, Poughkeepsie, New York 12601, Phone: (845) 454-3980

Capital District Office: 547 River Street, Troy, New York 12180, Phone: (518) 273-0055

North Country Office: 375 Bay Road, Queensbury, New York 12804, Phone: (518) 812-0513

THE Chazen COMPANIES®
Engineers/Surveyors
Planners
Environmental Scientists
Landscape Architects

ALL RIGHTS RESERVED. COPY OR REPRODUCTION OF THIS PLAN OR ANY PORTION, THEREOF IS PROHIBITED WITHOUT THE WRITTEN PERMISSION OF THE DESIGN ENGINEER, SURVEYOR, OR ARCHITECT.

ALTERATION OF THIS DRAWING, EXCEPT BY A LICENSED P.E. IS ILLEGAL. ANY ALTERATION BY A P.E. MUST BE INDICATED AND BEAR THE APPROPRIATE SEAL, SIGNATURE AND DATE OF ALTERATION.