ISSUED FOR REVIEW - NOT FOR CONSTRUCTION

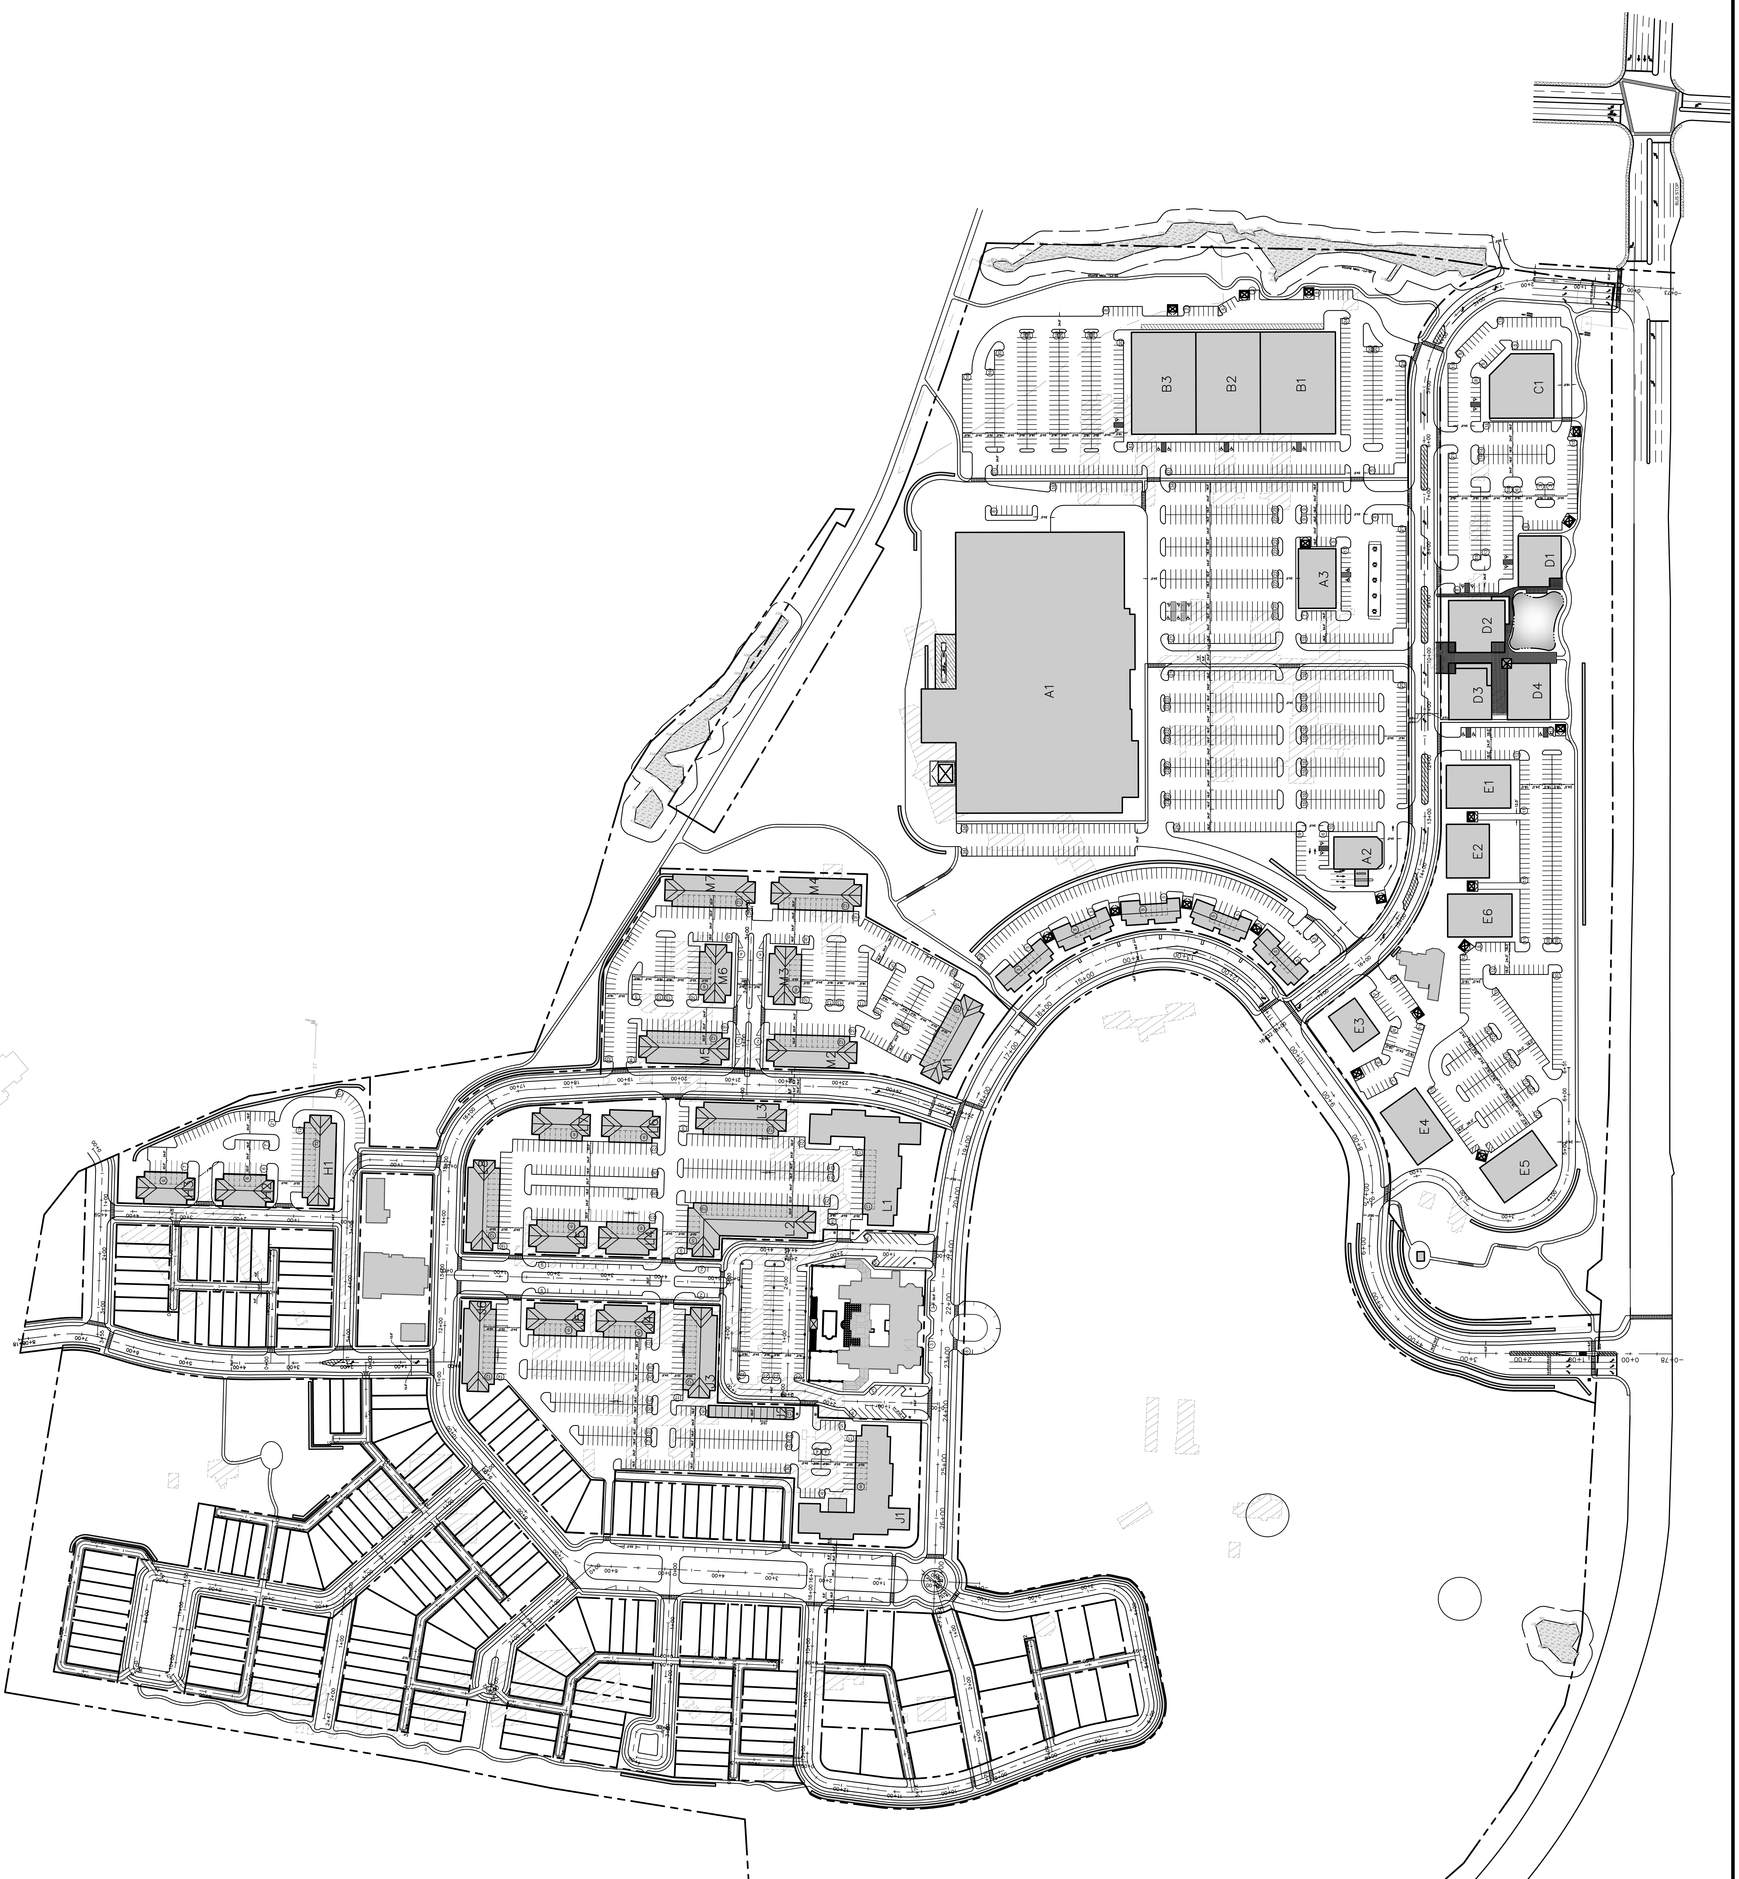

HUDSON HERITAGE

TOWN OF POUGHKEEPSIE, DUTCHESS COUNTY, NEW YORK

OVERALL SITE PLAN

rev.	date	description
2	10/19/16	REVISED PER DES COMMENTS
1	09/08/16	REVISED PER DES COMMENTS

CHAZEN ENGINEERING, LAND SURVEYING
LANDSCAPE ARCHITECTURE CO., D.P.C.

Office Locations:
Albany County Office
21 Fox Street
Poughkeepsie, New York 12601
Phone: (845) 454-3980
Capital District Office
947 River Street
Troy, New York 12180
Phone: (518) 273-0055
Mark Country Office
375 Bay Road
Queensbury, New York 12804
Phone: (518) 812-0313

THE Chazen COMPANIES
Engineers/Surveyors
Planners
Environmental Scientists
Landscape Architects

ALL RIGHTS RESERVED. COPY OR REPRODUCTION OF THIS PLAN OR ANY PORTION THEREOF IS PROHIBITED WITHOUT THE WRITTEN PERMISSION OF THE DESIGN OWNER, SURVEYOR, OR ARCHITECT.
ALTERATION OF THIS DRAWING EXCEPT BY A LICENSED P.E. IS VIOLATION OF NEW YORK STATE EDUCATION LAW. ANY ALTERATION BY A P.E. MUST BE INDICATED AND REFLECTED BY THE ADDITION OF THE P.E.'S SEAL, SIGNATURE AND DATE OF ALTERATION.

grawn	checked
C.G.	
date	scale
09/07/16	1" = 100'
project no.	
61402.00	
sheet no.	
C130	

Drawing Name: S:\projects\61400-61499\61402.00 - Hudson Heritage\DWG\20-C130_IR-01_OVERALLSITE.dwg
Layout Name: C130 - Overall Site Plan Xref Name: 20-C130_IR-01_OVERALLSITE
Date Printed: Oct 18, 2016, 1:46pm