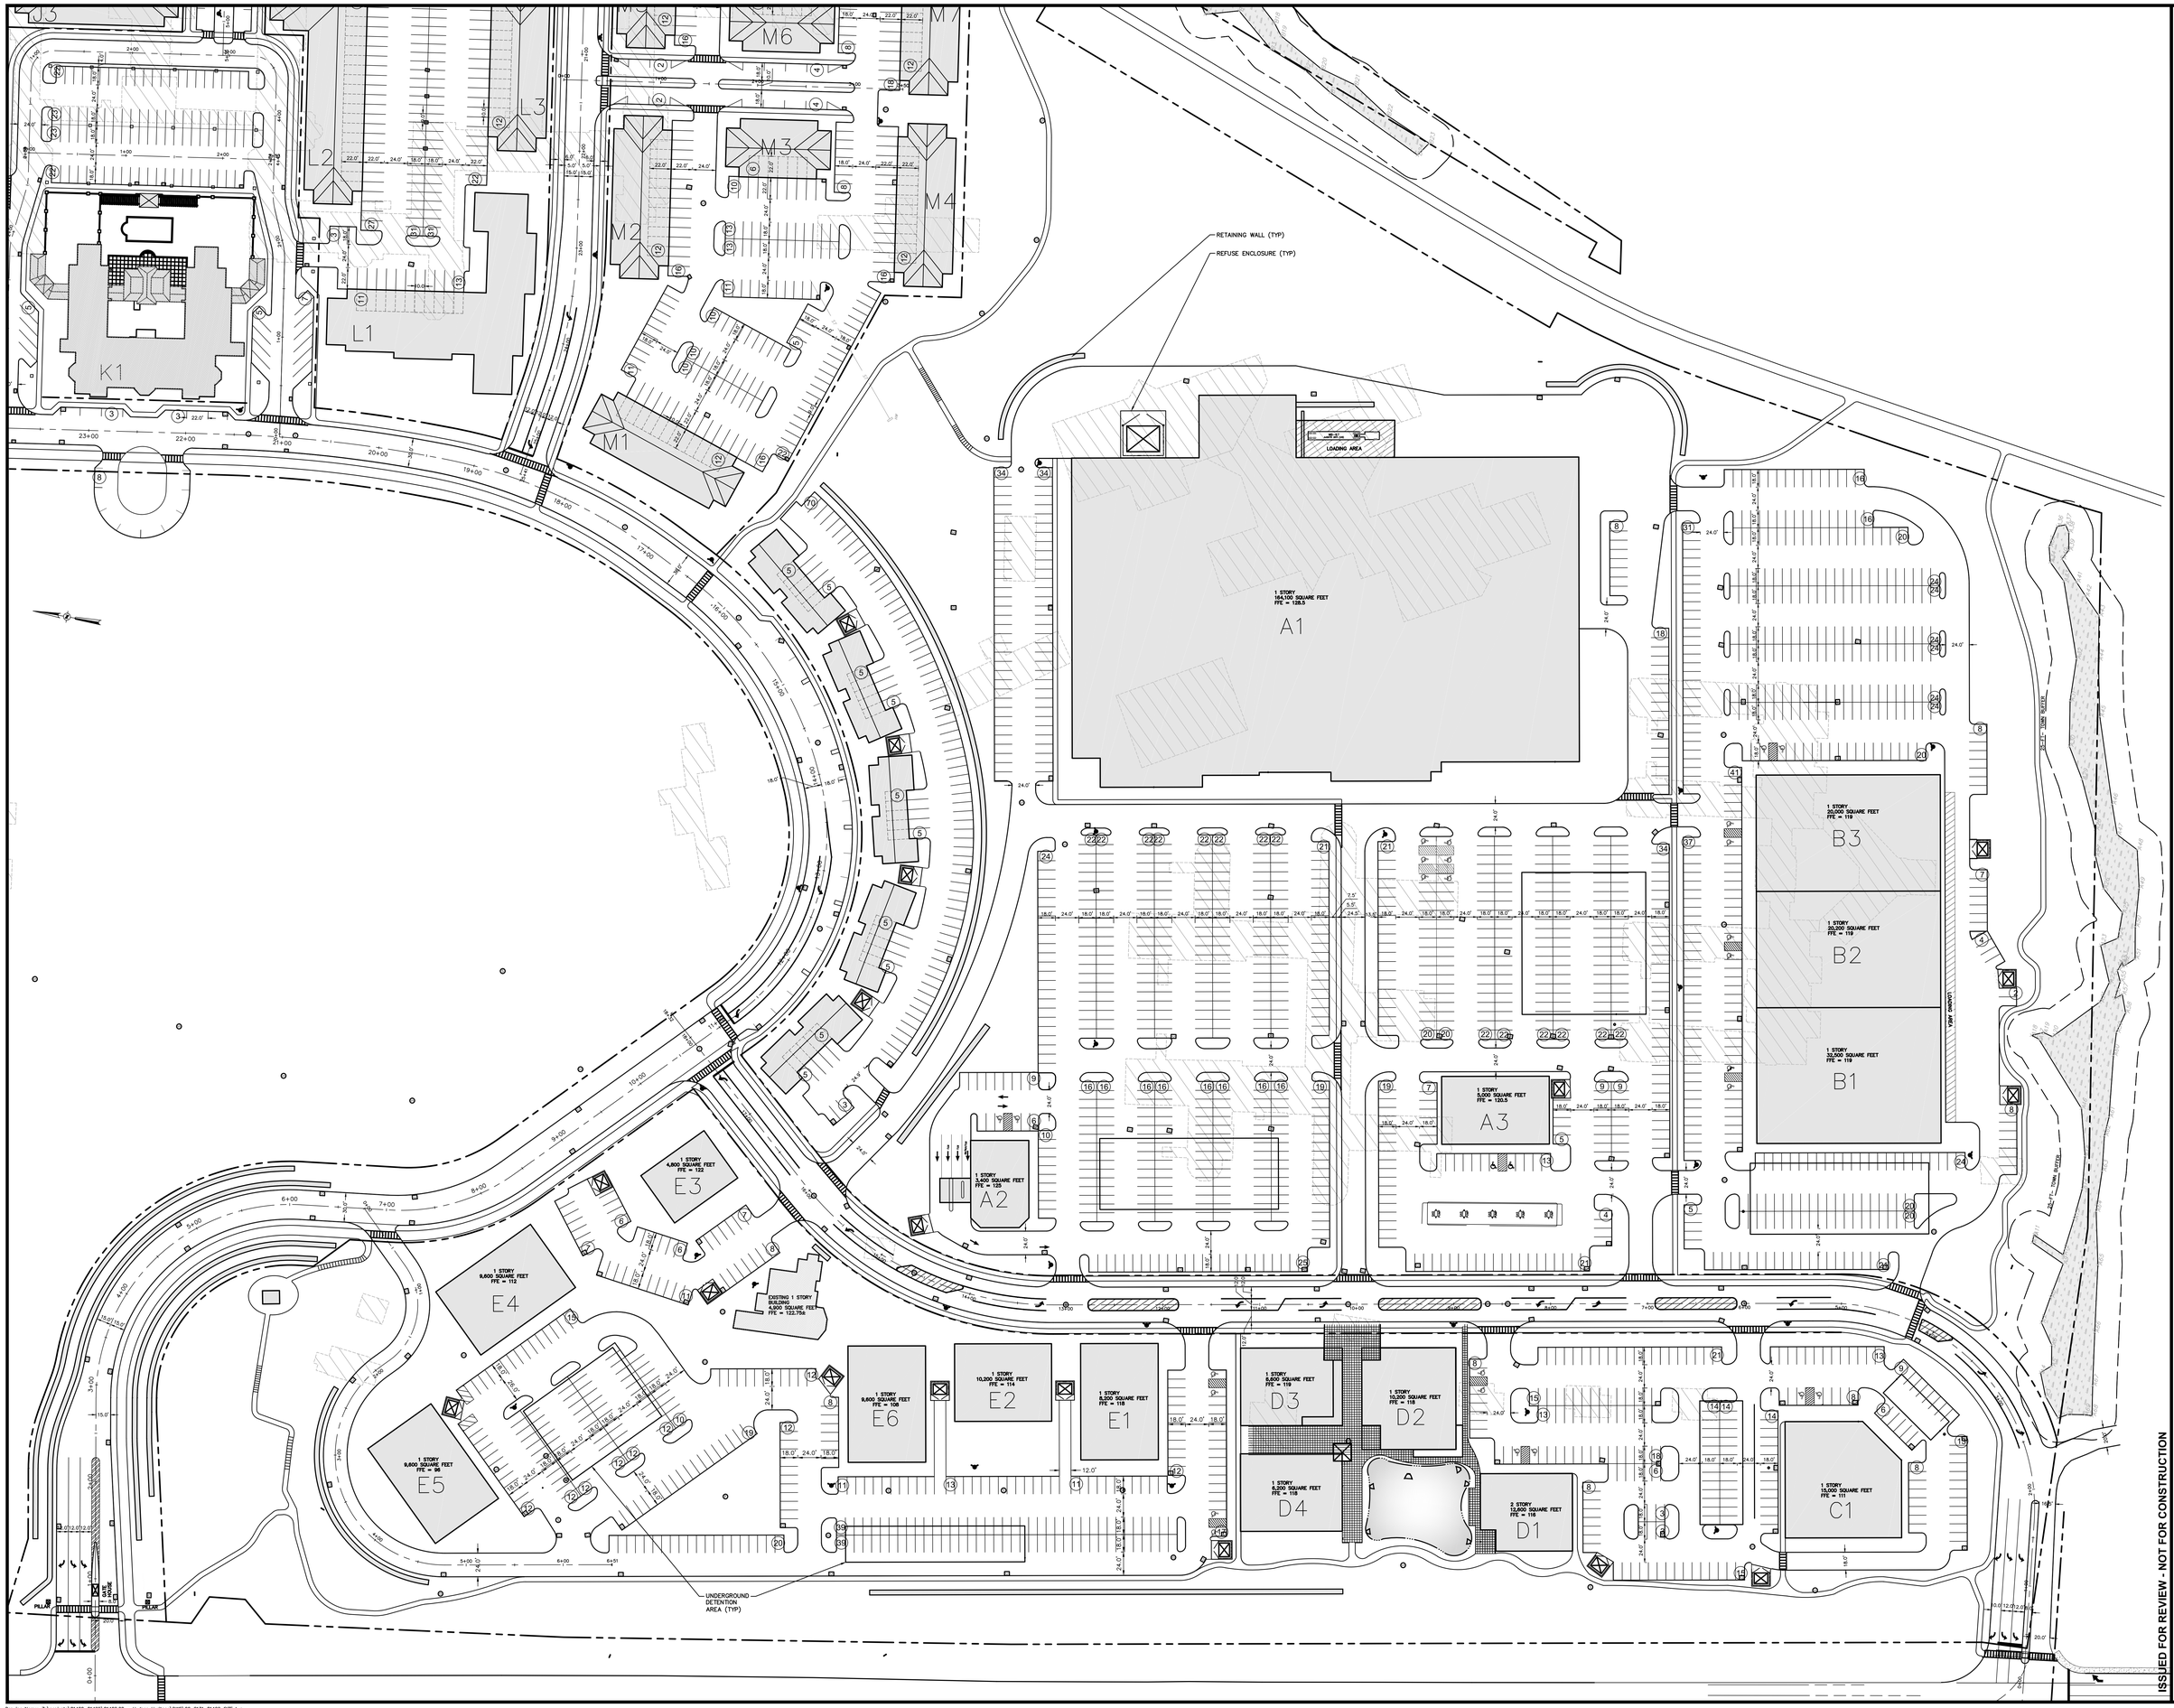

ISSUED FOR REVIEW - NOT FOR CONSTRUCTION

A RED ESTATE, LLC IS RESPONSIBLE FOR ALL ALTERATIONS MADE TO THIS DRAWING AND ALL ALTERATIONS MADE BY ANY PARTY OTHER THAN THE ORIGINATOR OF THIS DRAWING, EXCEPT BY A LICENSED P.E. IS ILLEGAL. ANY ALTERATION BY A P.E. MUST BE INDICATED AND THE ORIGINATOR NOTIFIED IN WRITING. ALL ALTERATIONS MUST BEAR THE ALTERING P.E.'S SEAL.

THE Chazen COMPANIES®
Engineers/Surveyors
Planners
Environmental Scientists
Landscape Architects

CHAZEN ENGINEERING, LAND SURVEYING & LANDSCAPE ARCHITECTURE CO., D.P.C.

Office Locations:

Albany County Office
21 British American Blvd. Latham, New York 12110
Phone: (518) 786-7400
Fax: (518) 786-7299

Capital District Office
547 River Street Troy, New York 12180
Phone: (518) 273-0055
Fax: (518) 273-0056

Mohawk Valley Office
310 Rte. 211 East Middletown, New York 10940
Phone: (845) 692-0055
Fax: (845) 692-0515

REV.	DATE	DESCRIPTION
1	09/06/16	REVISED FOR TOWN COMMENTS

HUDSON HERITAGE

SITE PLAN 'A'

TOWN OF POUGHKEEPSIE, DUTCHESS COUNTY, NEW YORK

drawn	checked
date 02/12/16	scale 1"=50'
project no. 81402.00	
sheet no. C131	

Drawing Name: Z:\projects\81400-81499\81402.00 - Hudson Heritage\DWG\00_C131_81402_SITE.dwg
Xref's Attached: XTB_81402-00_XBASE; XLAYOUT_81402-00; XBASE-ENG_81402-00; XUTE_81402-00; XGRADING_81402-00
Date Printed: Sep 14, 2016, 5:58pm