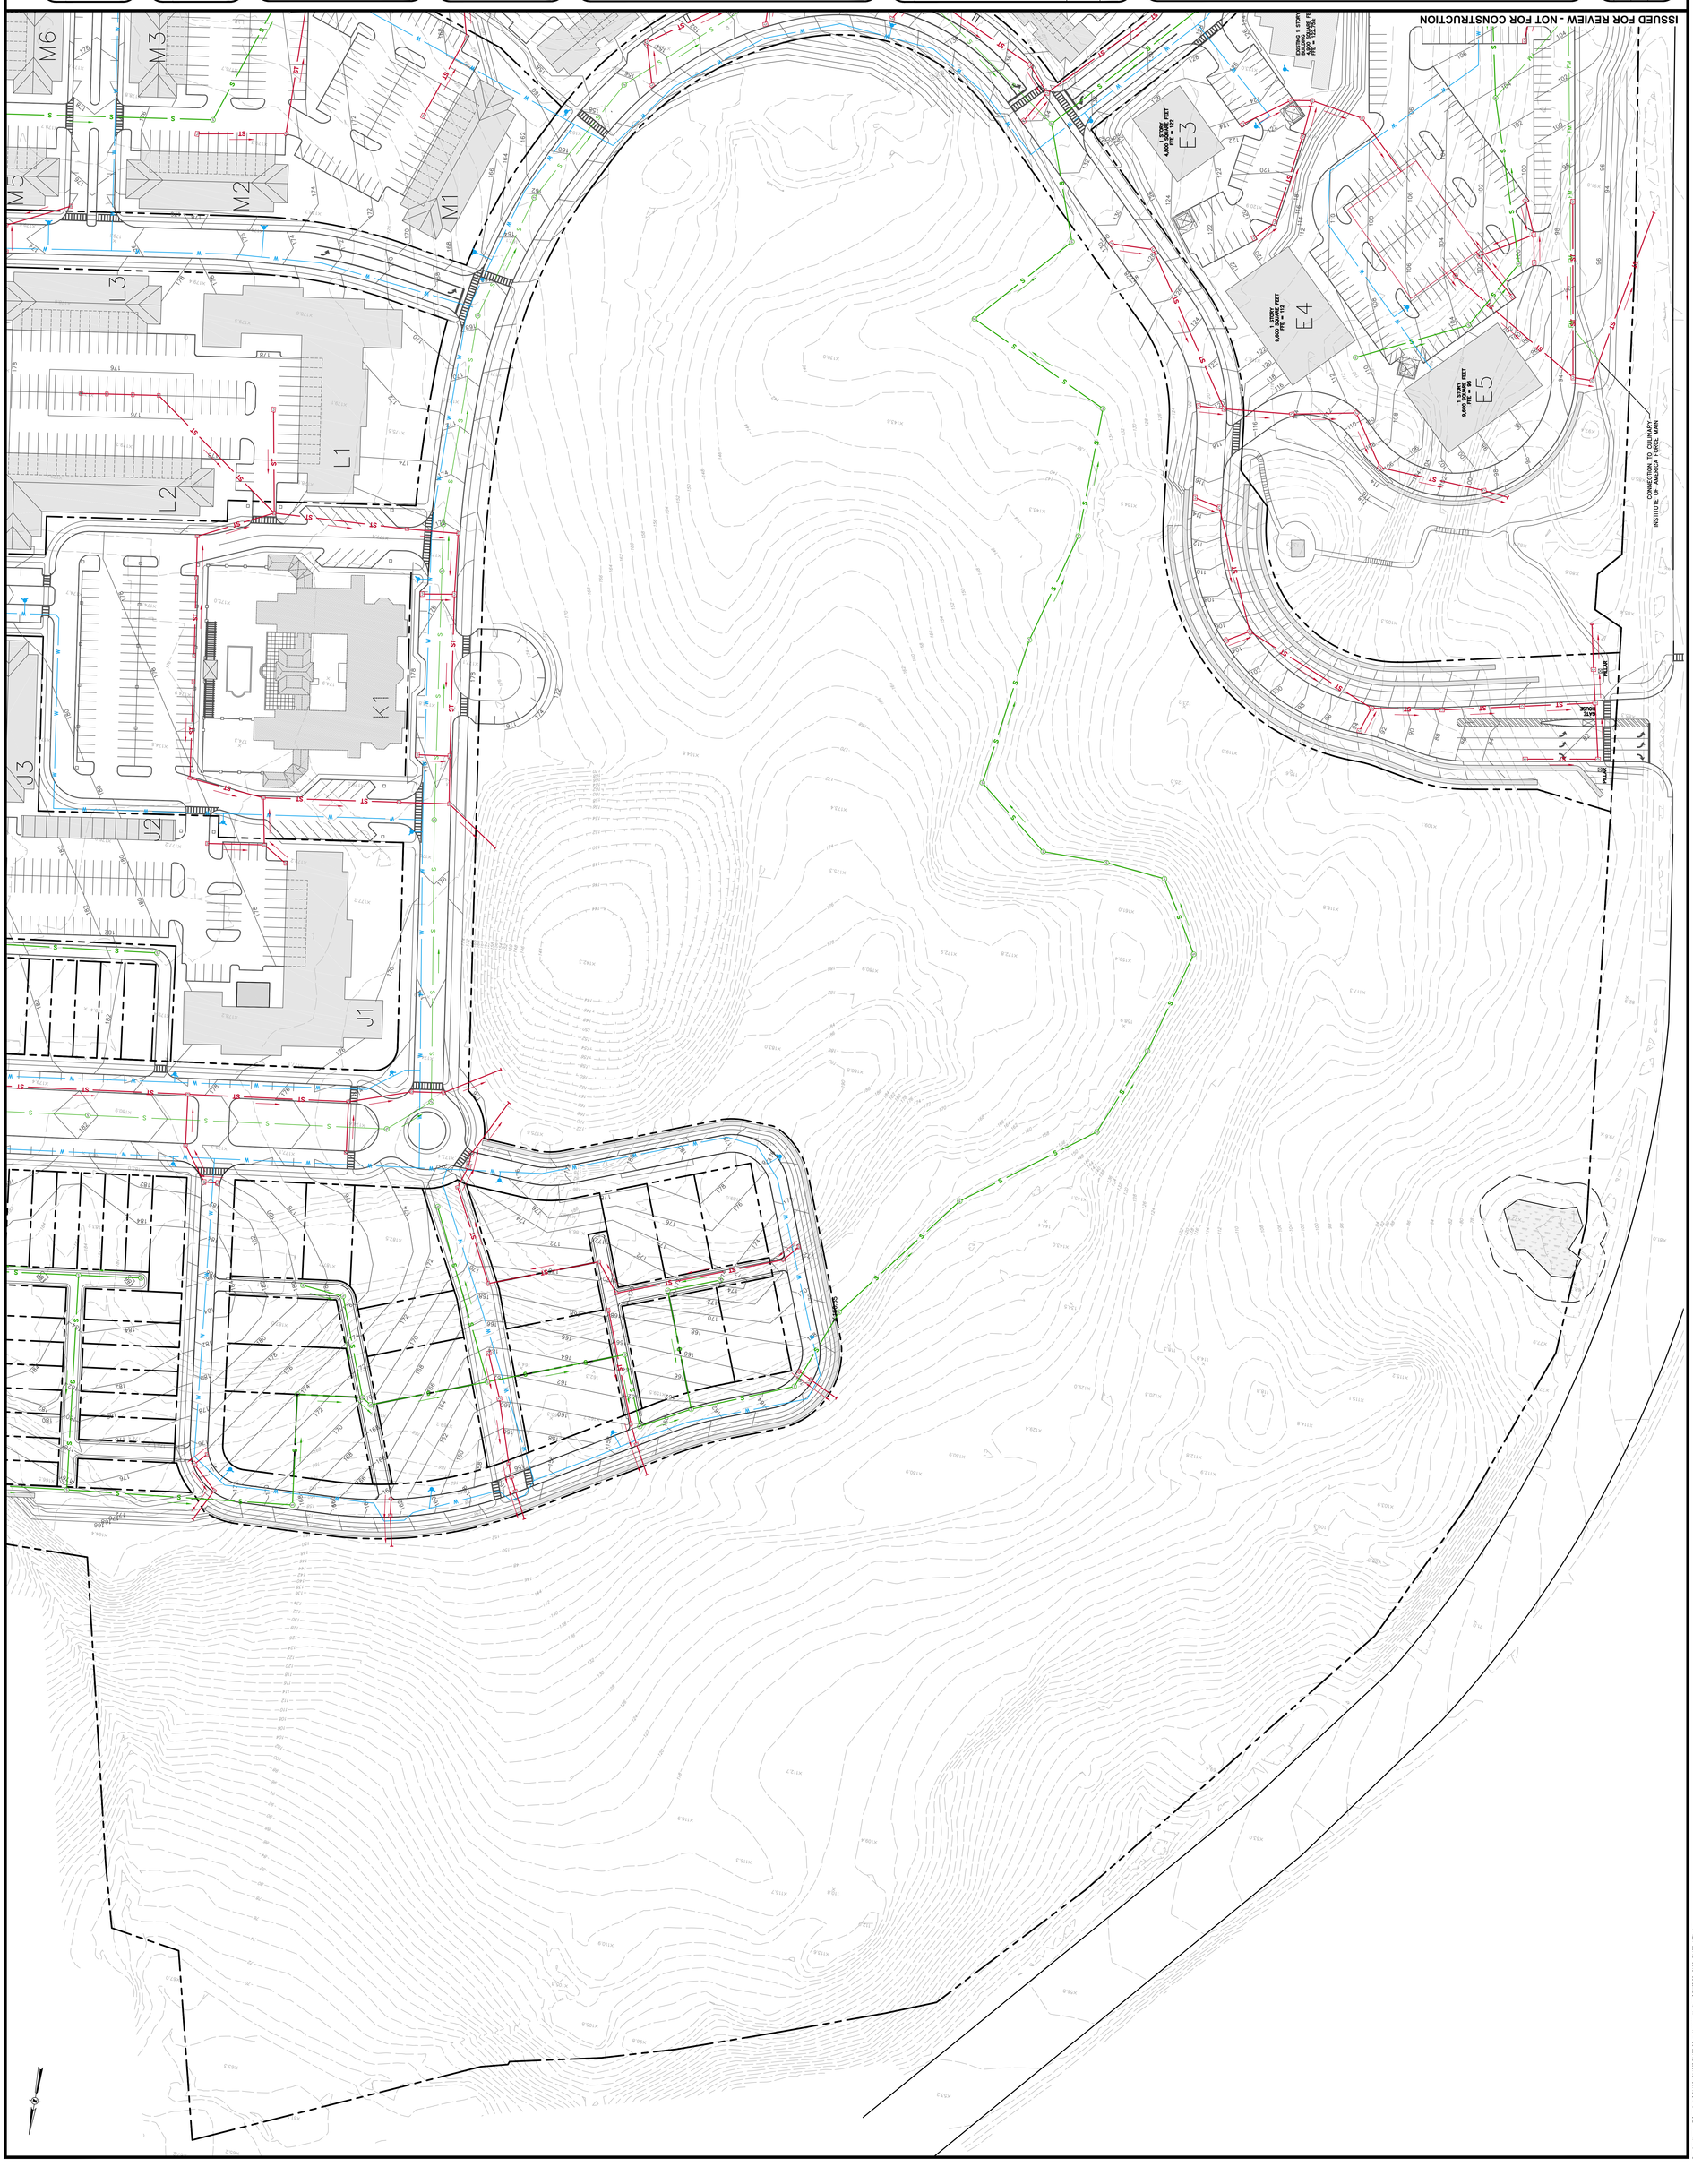

HUDSON HERITAGE

UTILITY PLAN 'B'

TOWN OF POUGHKEEPSIE, DUTCHESS COUNTY, NEW YORK

drawn	
checked	
date	02/12/16
scale	1"=50'
project no.	81402.00
sheet no.	C162

rev.	date	description
1	09/06/16	REVISED PER DOS COMMENTS

CHAZEN ENGINEERING, LAND SURVEYING
LANDSCAPE ARCHITECTURE CO., D.P.C.

Office Locations:
Dutchess County Office:
21 Fox Street
Poughkeepsie, New York 12601
Phone: (845) 454-3980

Capital District Office:
547 River Street
Troy, New York 12180
Phone: (518) 273-0055

North Country Office:
375 Bay Road
Queensbury, New York 12804
Phone: (518) 812-0513

THE Chazen COMPANIES
Engineers/Surveyors
Planners
Environmental Scientists
Landscape Architects

Dwg No. Z:\projects\81402-81499\81402.00 - Hudson Heritage\DWG\C162_81402_UTIL.dwg
Xref's Attached: 78_81402-00_Xref4B, XLAYOUT_81402-00, XBASE-DNJ_81402-00, XDRAING_81402-00, XUTIL_81402-00
Date Printed: Sep 12, 2016, 10:02am