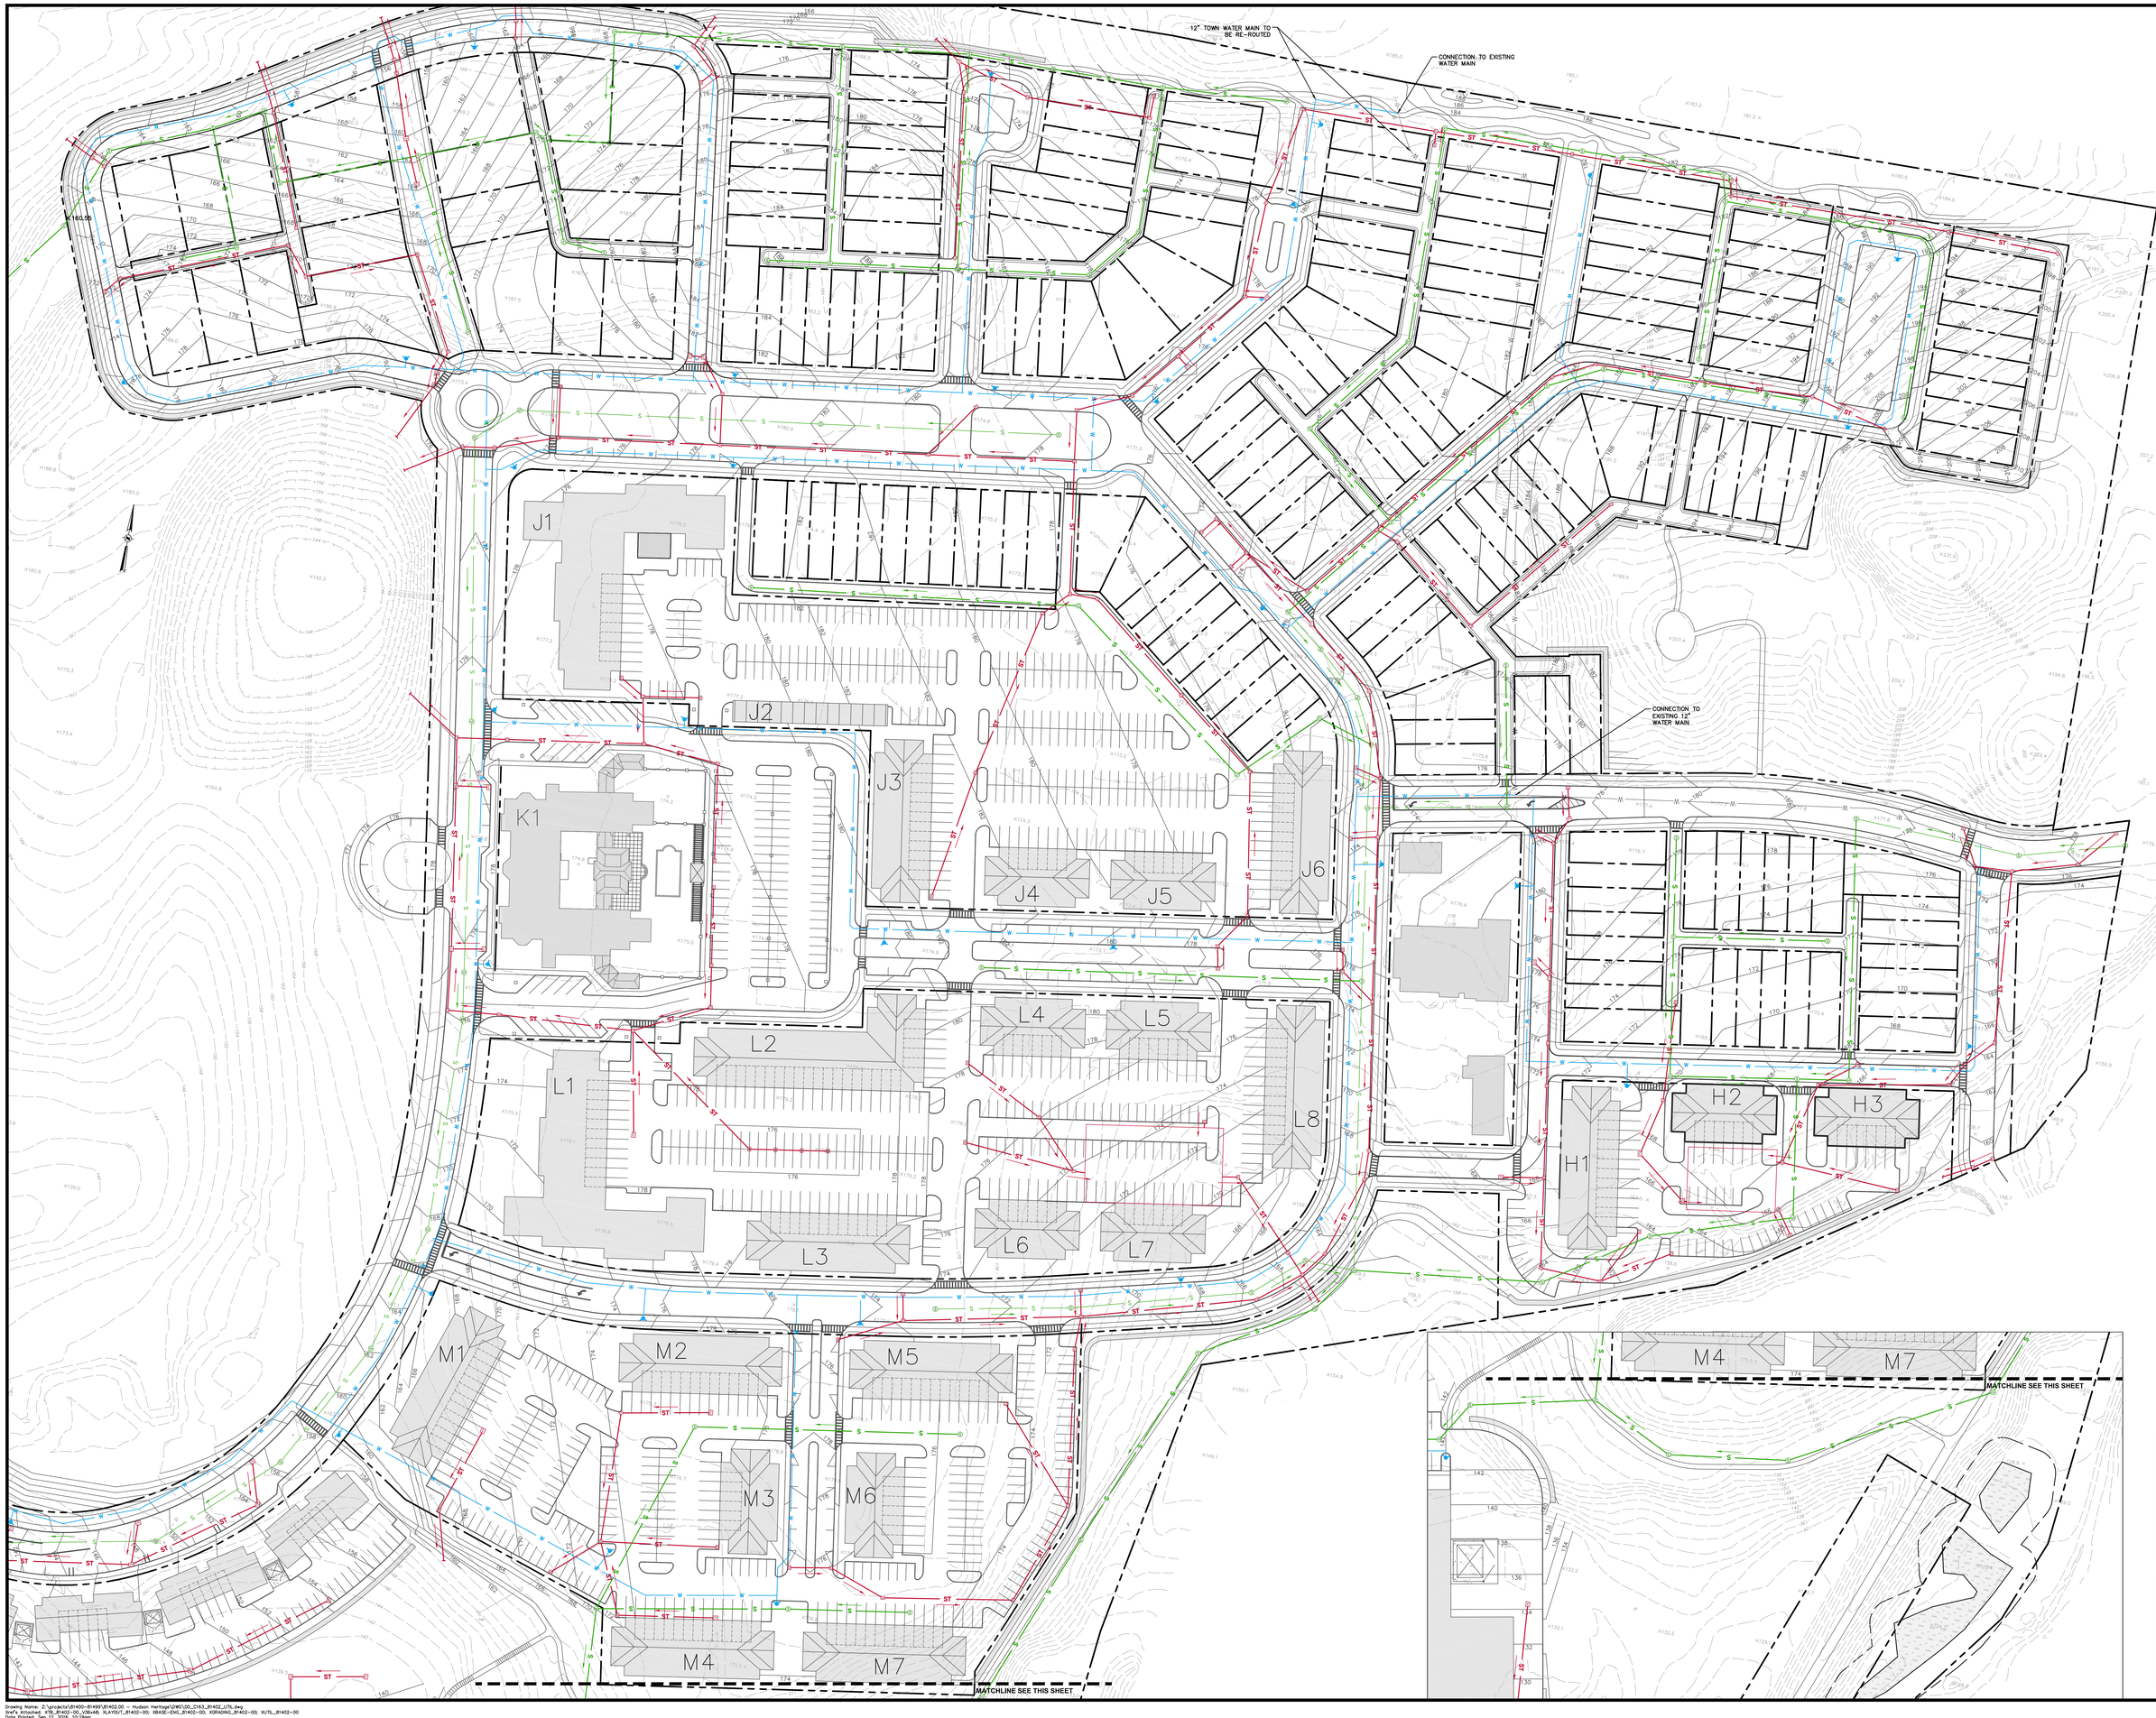

ISSUED FOR REVIEW - NOT FOR CONSTRUCTION

HUDSON HERITAGE

UTILITY PLAN 'C'

TOWN OF POUGHKEEPSIE, DUTCHESS COUNTY, NEW YORK

CHAZEN ENGINEERING, LAND SURVEYING & LANDSCAPE ARCHITECTURE CO., D.P.C.

Office Locations:
Dutchess County Office: 21 Fox Street, Poughkeepsie, New York 12601 Phone: (845) 454-3980
Capital District Office: 547 River Street, Troy, New York 12180 Phone: (518) 273-0055
North Country Office: 375 Bay Road, Queensbury, New York 12804 Phone: (518) 812-0513

rev.	date	description
1	09/06/16	REVISED PER DEC COMMENTS

drawn	checked
date 02/12/16	scale 1"=50'
project no. 81402.00	
sheet no. C163	

ALL RIGHTS RESERVED. COPY OR REPRODUCTION OF THIS PLAN OR ANY PORTION THEREOF IS PROHIBITED WITHOUT THE WRITTEN PERMISSION OF THE DESIGN ENGINEER, SURVEYOR, OR ARCHITECT.

ALTERATION OF THIS DRAWING, EXCEPT BY A LICENSED P.E. IS ILLEGAL. ANY ALTERATION BY A P.E. MUST BE INDICATED AND BEAR THE APPROPRIATE SEAL, SIGNATURE AND DATE OF ALTERATION.

Drawing Name: Z:\projects\81400-81499\81402.00 - Hudson Heritage\DWG\00_C163_81402_UTIL.dwg
Xref's Attached: XTB_81402-00, V36x48; XLAYOUT_81402-00; XBASE-ENG_81402-00; XGRADING_81402-00; XUTIL_81402-00
Date Printed: Sep 12, 2016, 10:19am